



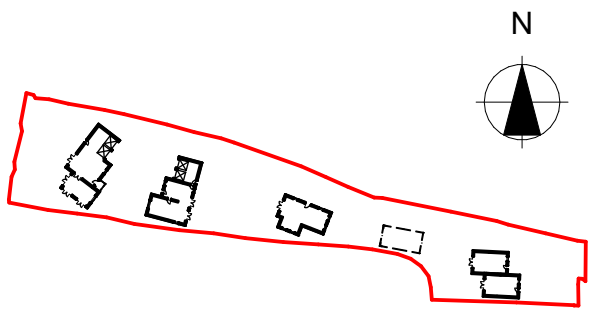


Key Plan

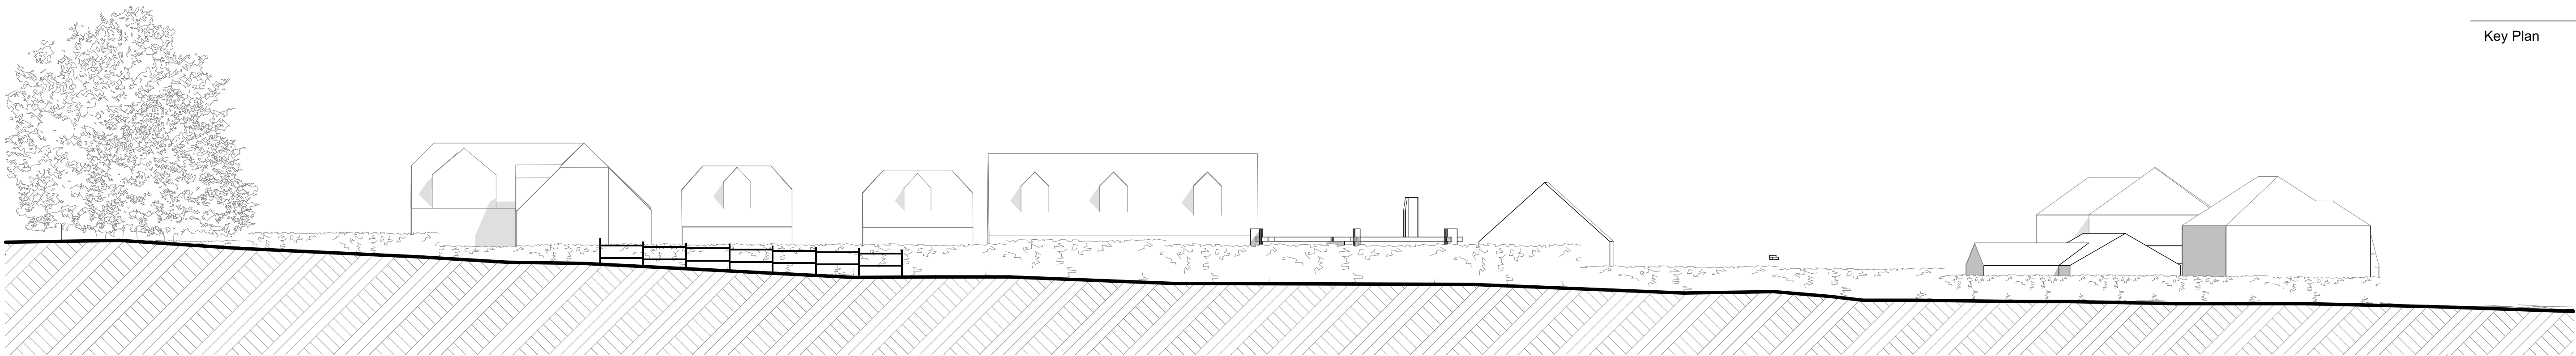

Existing Site Elevation
1:200




Proposed Site Elevation
1:200

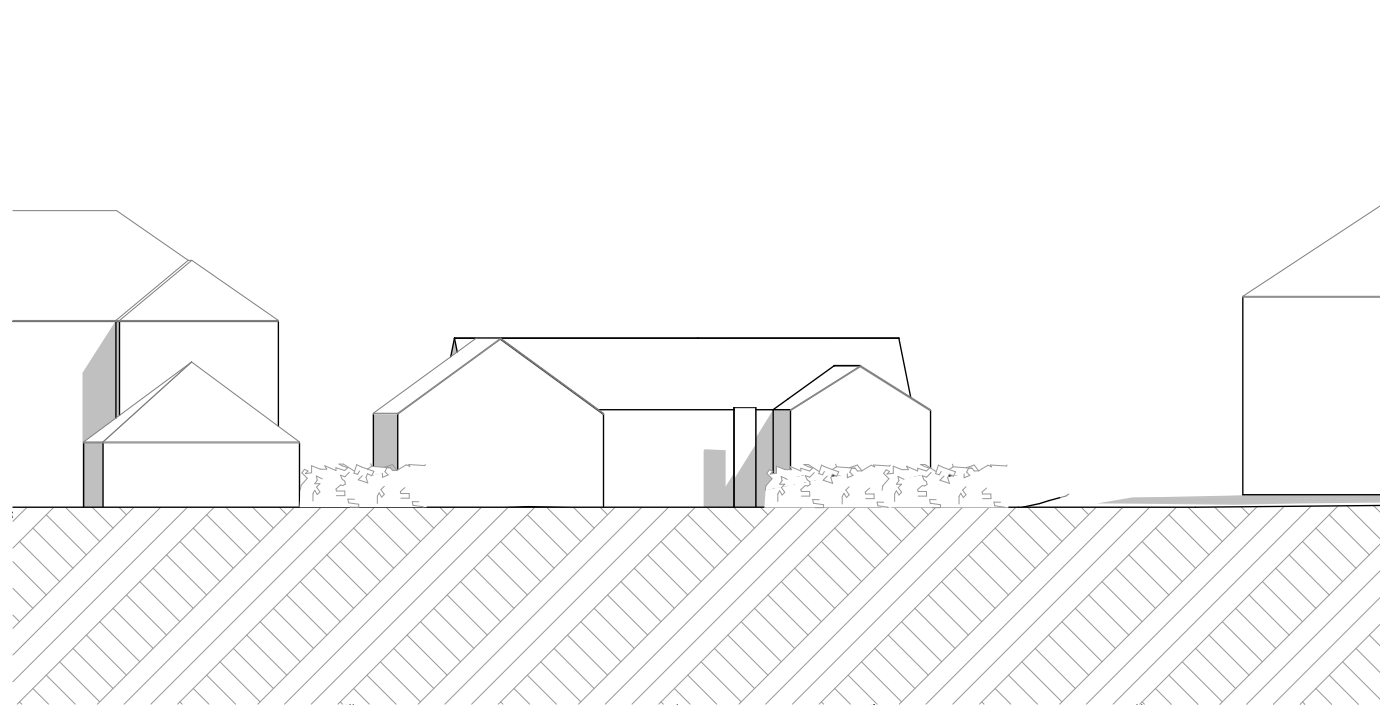

Existing Site Elevation 2
1:200



Proposed Site Elevation 2 (1)
1:200

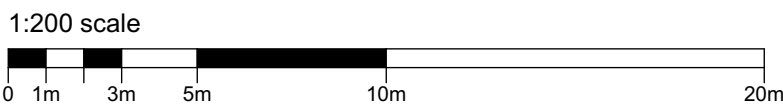

PLANNING APPROVAL			
P6	Updates in accordance with planner's comments	17.10.23	PR
P5	Updates in accordance with planning consultant's comments	11.10.23	PR
P4	Updates in accordance with planners and highways comments	6.10.23	PR
Revision	Description	Date	Drawn

Designer :



Project :
Brighstone, Botley Road
Proposed Residential development

Drawing :
Site Elevation

Date : April 2023	Scale : 1:200 @ A1	Revision:
Drawing No. : 20 / 001 / 105	Status : PRELIMINARY	P6