




Key Plan



CONSTRAINTS PLAN
1:200

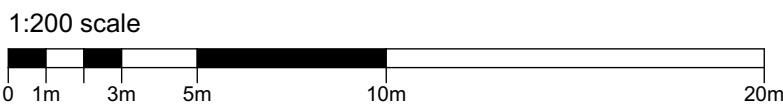

PLANNING APPROVAL			
Revision	Description	Date	Drawn
P5	Updates in accordance with planner's comments	17.10.23	PR
P4	Updates in accordance with planners and highways comments	6.10.23	PR

Designer:



Project:
Brighstone, Botley Road
Proposed Residential development

Drawing:
Contraints Plan

Date: April 2023	Scale: 1:200 @ A1	Revision: P5
Drawing No.: 20 / 001 / 107	Status: PRELIMINARY	