




© STRINGENT COPYRIGHT

This drawing has been produced for:
Mr & Mrs G Wilson
and prepared for submission as part of any statutory
Applications. It is not intended for use by any other
person or for any other building project or purpose
without prior permission from Toldfield Architects Ltd.

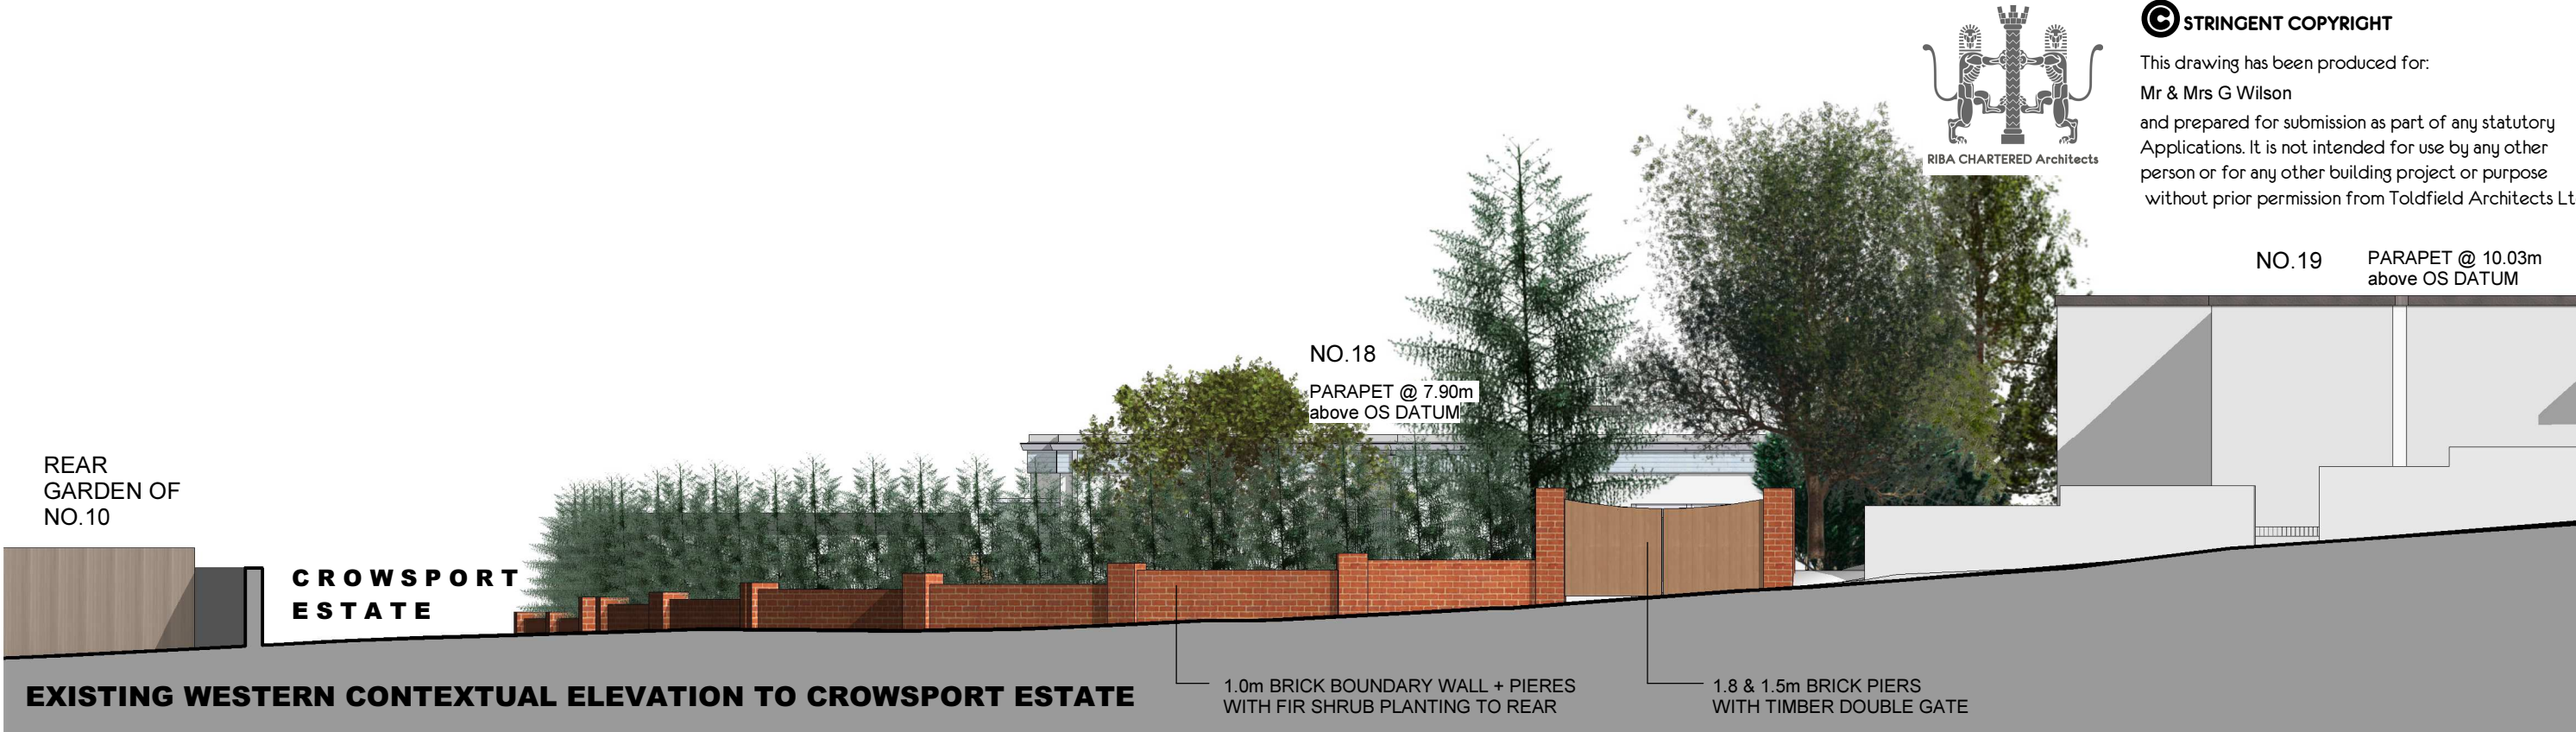

EXISTING WESTERN CONEXTUAL ELEVATION & PERSPECTIVE



Project Name and Address:

The Swallows, 18 Crowsport Estate, Hamble Le Rice,
Hamble. SO31 4HG

Client:

Mr & Mrs G Wilson

Drawing Title:

Existing Western Contextual Street Scene Elevations

Project Ref: Origion: Zone: Level: Type: Role: Number: Rev:

221202 TA - - -E&V -A - P10

Status:

Full Planning Application

TA Code: Project Stage: Sheet @ A1: Date:

221202 Planning 1 : 100 20/10/23

Rev:

Dr:

AP

© Toldfield Architect Ltd,
5 Freemantle Business Centre,
152 Millbrook Road East,
Southampton.
SO15 1JR
Tel: 023 80 236165
Email: info@toldfieldarchitects.co.uk
adi@toldfieldarchitects.co.uk
kouros@toldfieldarchitects.co.uk
Webwww.toldfieldarchitects.co.uk