




© STRINGENT COPYRIGHT
This drawing has been produced for:
Mr & Mrs G Wilson
and prepared for submission as part of any statutory
Applications. It is not intended for use by any other
person or for any other building project or purpose
without prior permission from Toldfield Architects Ltd.

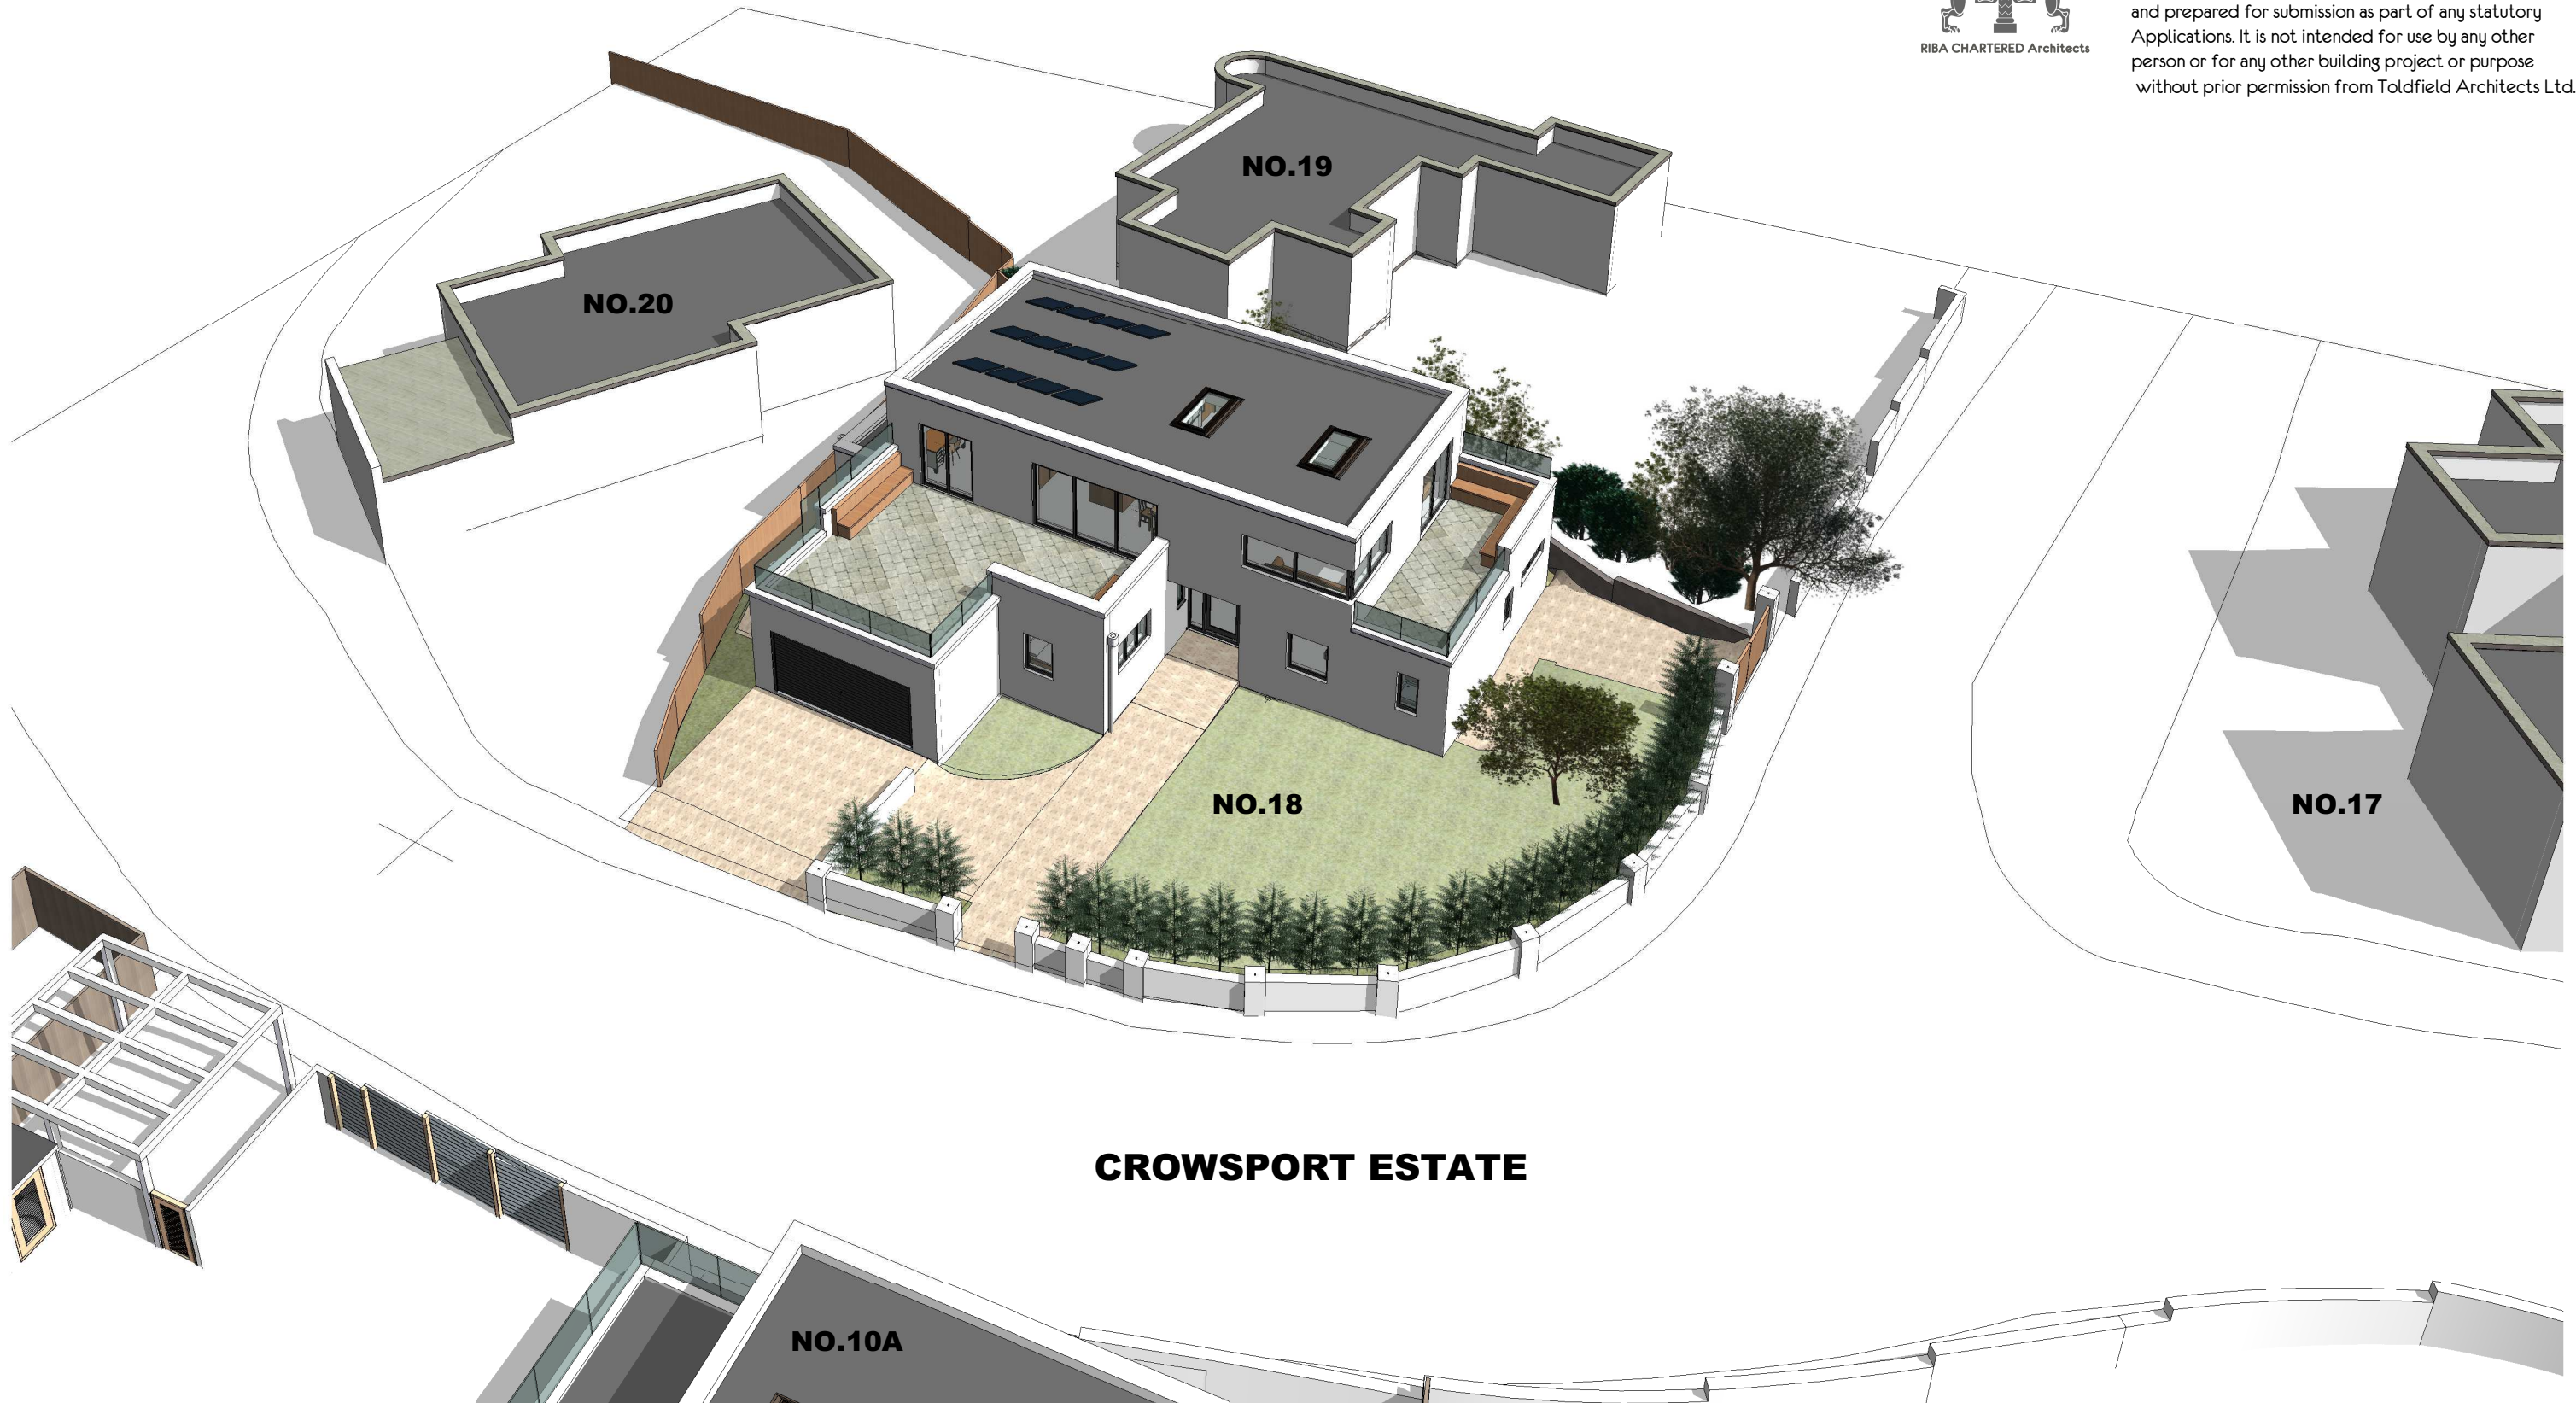

CROWSPORT ESTATE



© Toldfield Architect Ltd,
5 Freemantle Business Centre,
152 Millbrook Road East,
Southampton.
SO15 1JR
Tel: 023 80 236165
Email: info@toldfieldarchitects.co.uk
adi@toldfieldarchitects.co.uk
kouros@toldfieldarchitects.co.uk
Webwww.toldfieldarchitects.co.uk

Project Name and Address:

The Swallows, 18 Crowsport Estate, Hamble Le Rice,
Hamble. SO31 4HG

Client:

Mr & Mrs G Wilson

Drawing Title:

Proposed Overhead Perspective View

Project Ref: Orizon: Zone: Level: Type: Role: Number: Rev:

221202 TA - - -V -A - P20

Status:

Full Planning Application

TA Code:

221202

Project Stage:

Planning

Sheet @ A1:

Date:

20/10/23

Rev:

Dr:

AP