




© STRINGENT COPYRIGHT

This drawing has been produced for:
Mr & Mrs G Wilson
and prepared for submission as part of any statutory
Applications. It is not intended for use by any other
person or for any other building project or purpose
without prior permission from Toldfield Architects Ltd.

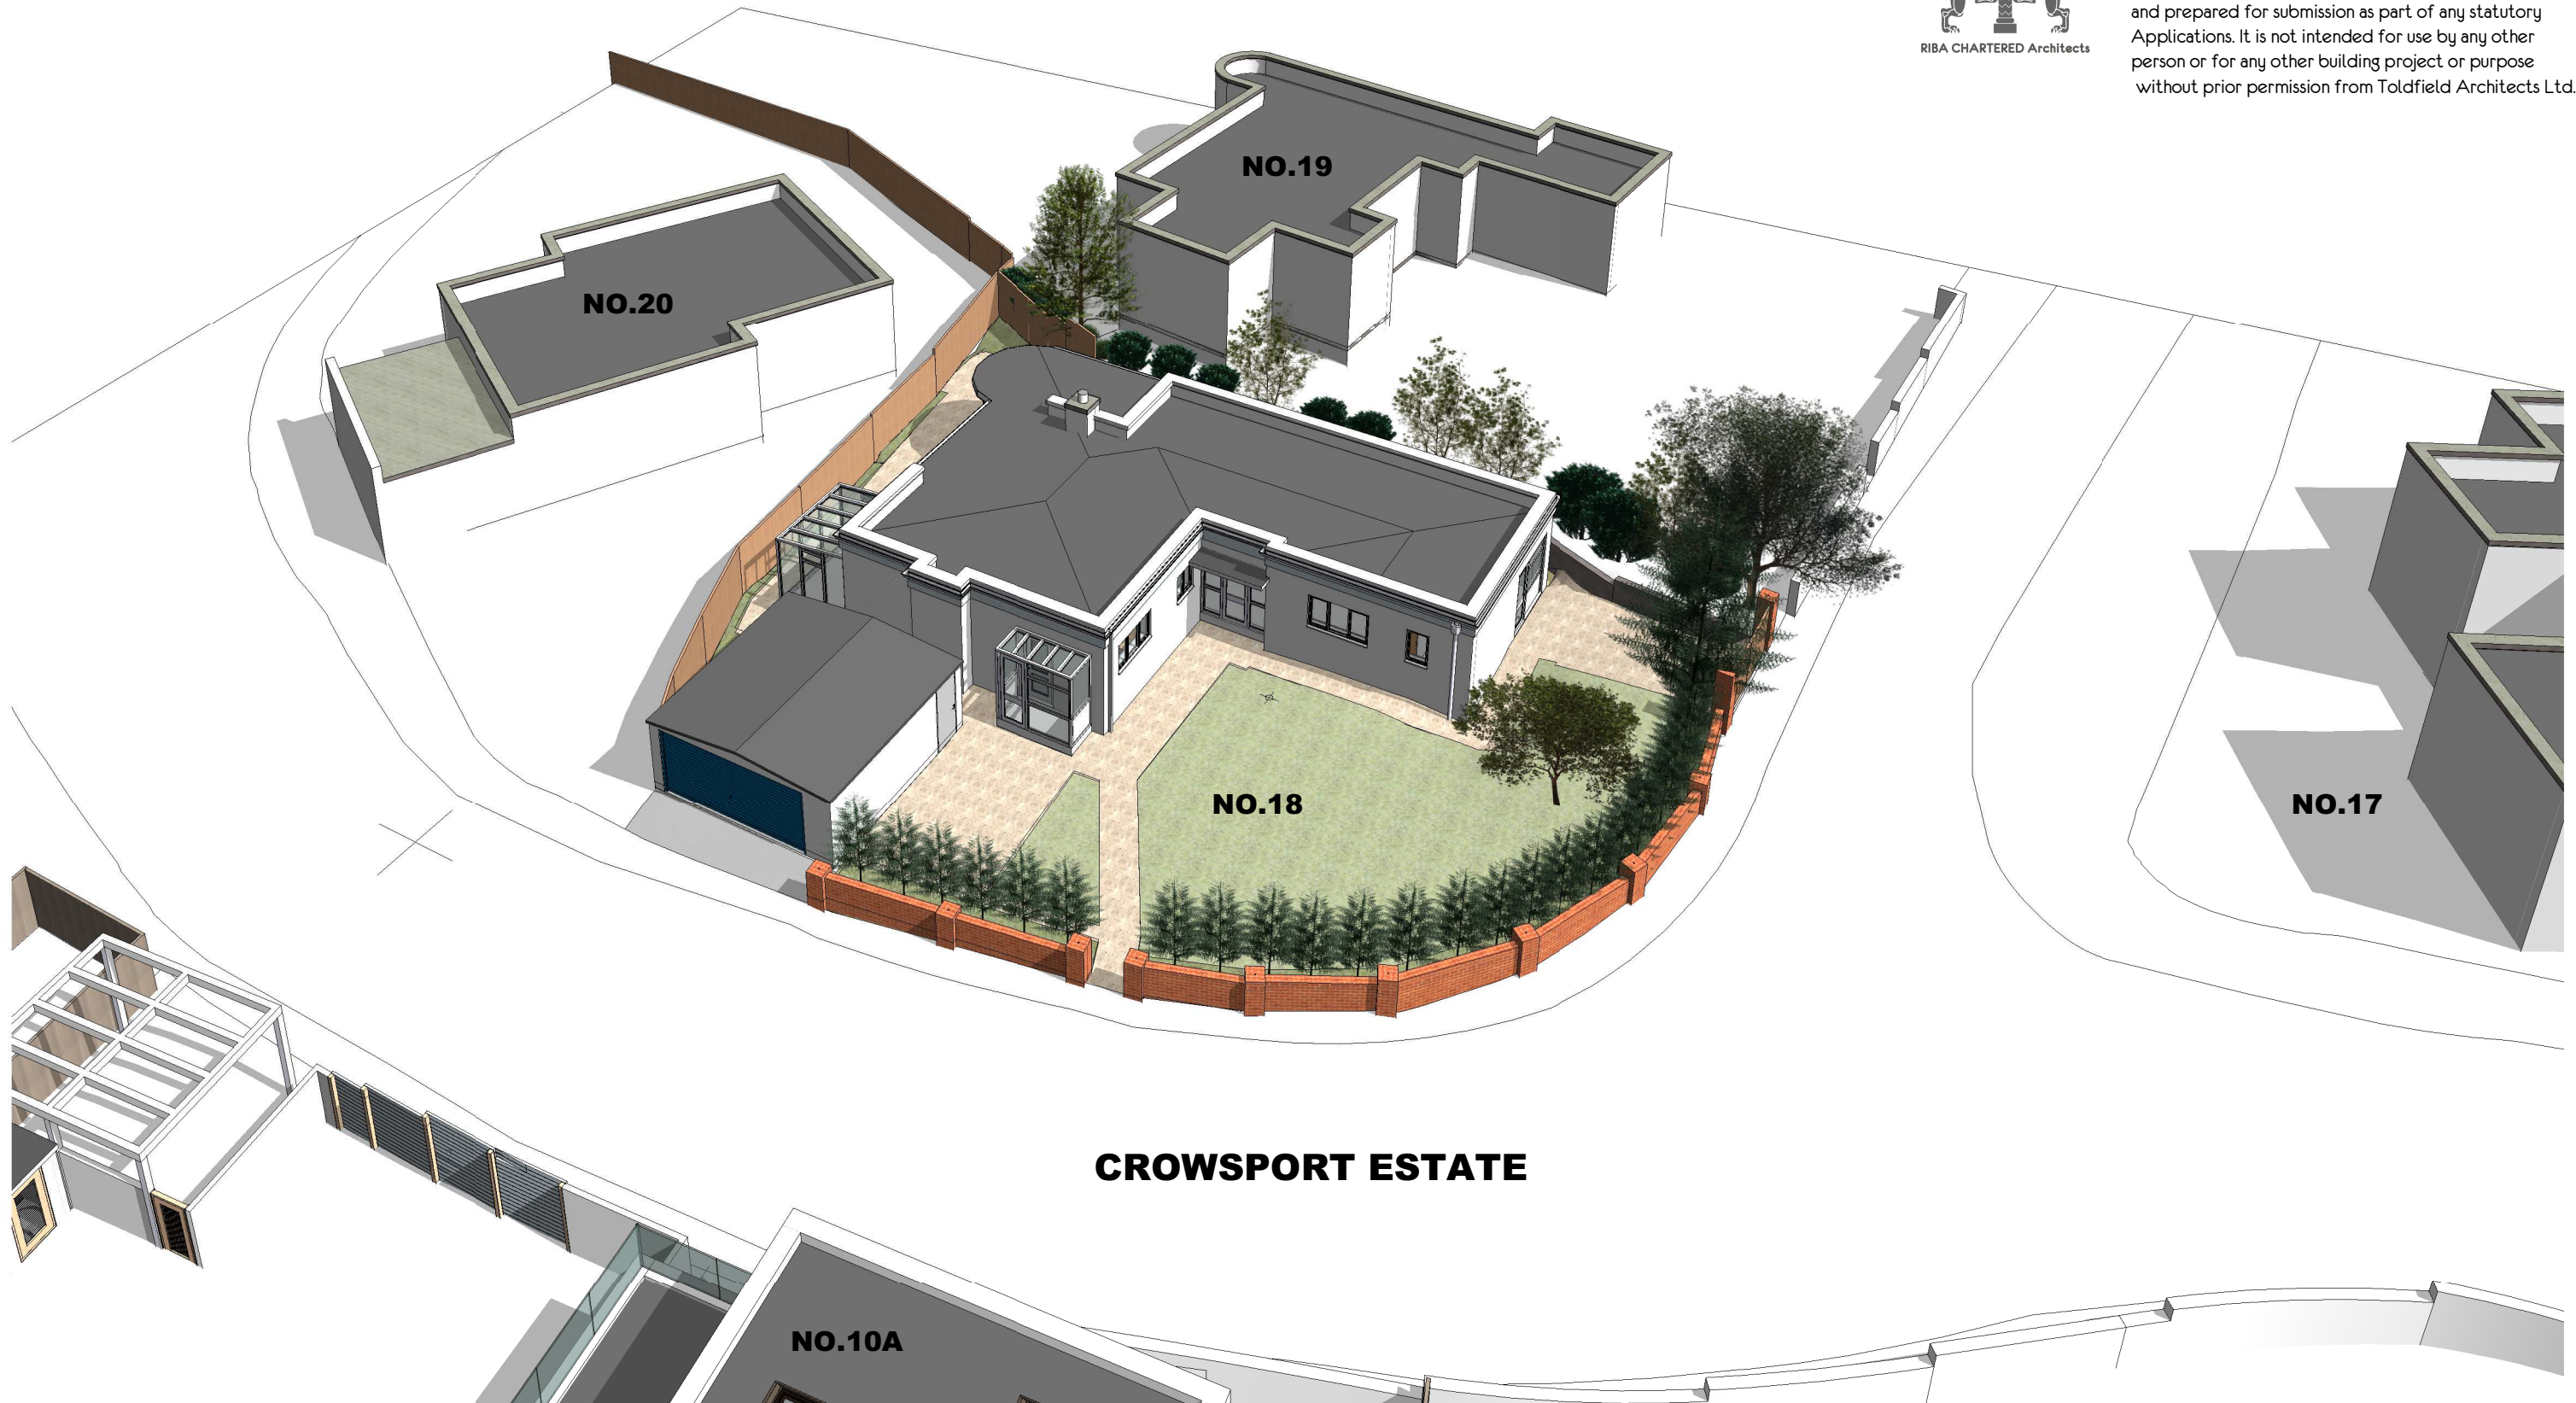

CROWSPORT ESTATE



© Toldfield Architect Ltd,
5 Freemantle Business Centre,
152 Millbrook Road East,
Southampton.
SO15 1JR

Tel: 023 80 236165
Email: info@toldfieldarchitects.co.uk
adi@toldfieldarchitects.co.uk
kouros@toldfieldarchitects.co.uk
Webwww.toldfieldarchitects.co.uk

Project Name and Address:		Project Ref:	Origion:	Zone:	Level:	Type:	Role:	Number:	Rev:		
The Swallows, 18 Crowsport Estate, Hamble Le Rice, Hamble. SO31 4HG		221202	TA	-	-	-V	-A	-	P21		
Client:		Status:									
Mr & Mrs G Wilson		Full Planning Application									
Drawing Title:		TA Code:	Project Stage:	Sheet @ A1:	Date:	Rev:				Dr:	
Existing Overhead Perspective View		221202	Planning		20/10/23					AP	