



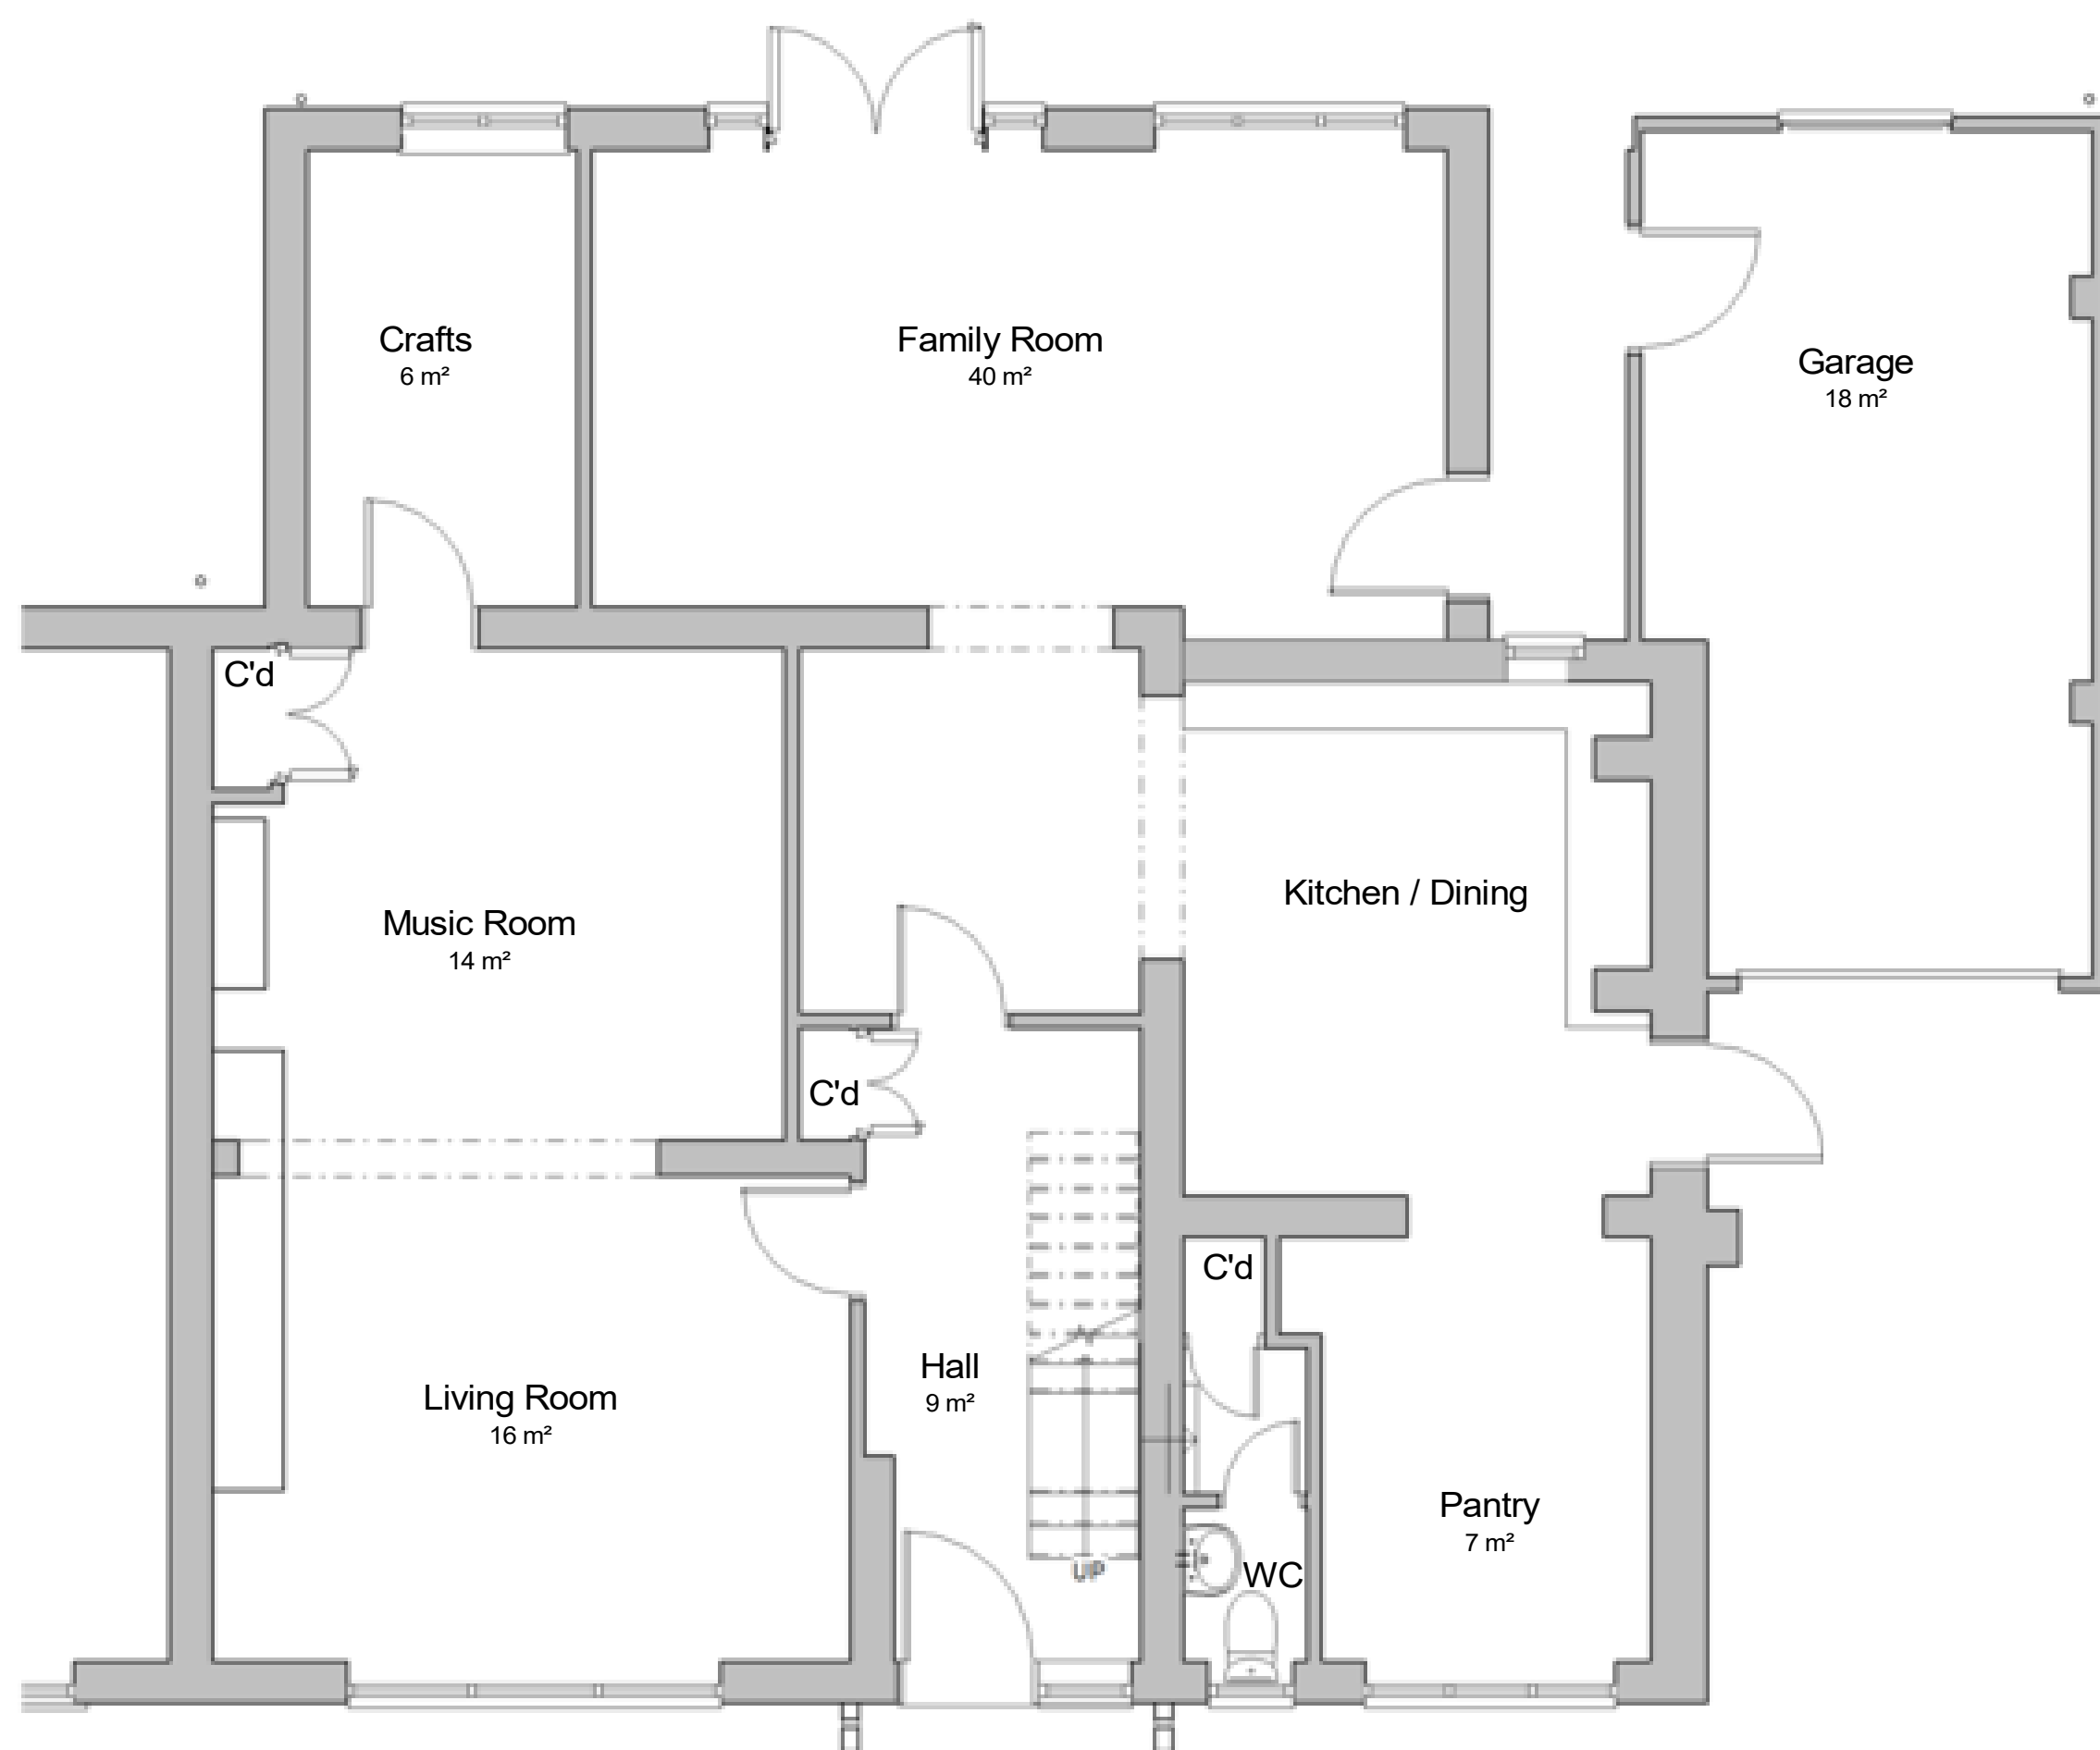

Ground Floor - Existing
1 : 50




First Floor - Existing
1 : 50

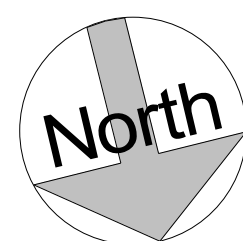

A	Planning Officer feedback	20/10/23	GB
Revision		Date	Initial

PLANNING

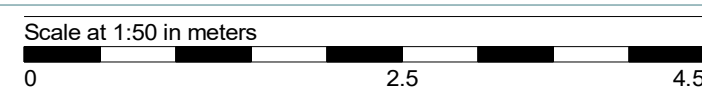

CLIENT
Mrs C Carew

Scale @ A1: 1 : 50
Date : 18/10/23

Drawn by : GB
Checked by : PA

TITLE
The Old Post Office, Allbrook, SO50 4LT
Plans as Ex

Drawing No: 23-016-1101

Revision: A

The Old Post Office, Station Road
Wickham, PO17 5JA
T: 01329 62405
e: office@axismail.co.uk
w: axisarchitecture.co.uk

