






PROPOSED REAR
ELEVATION

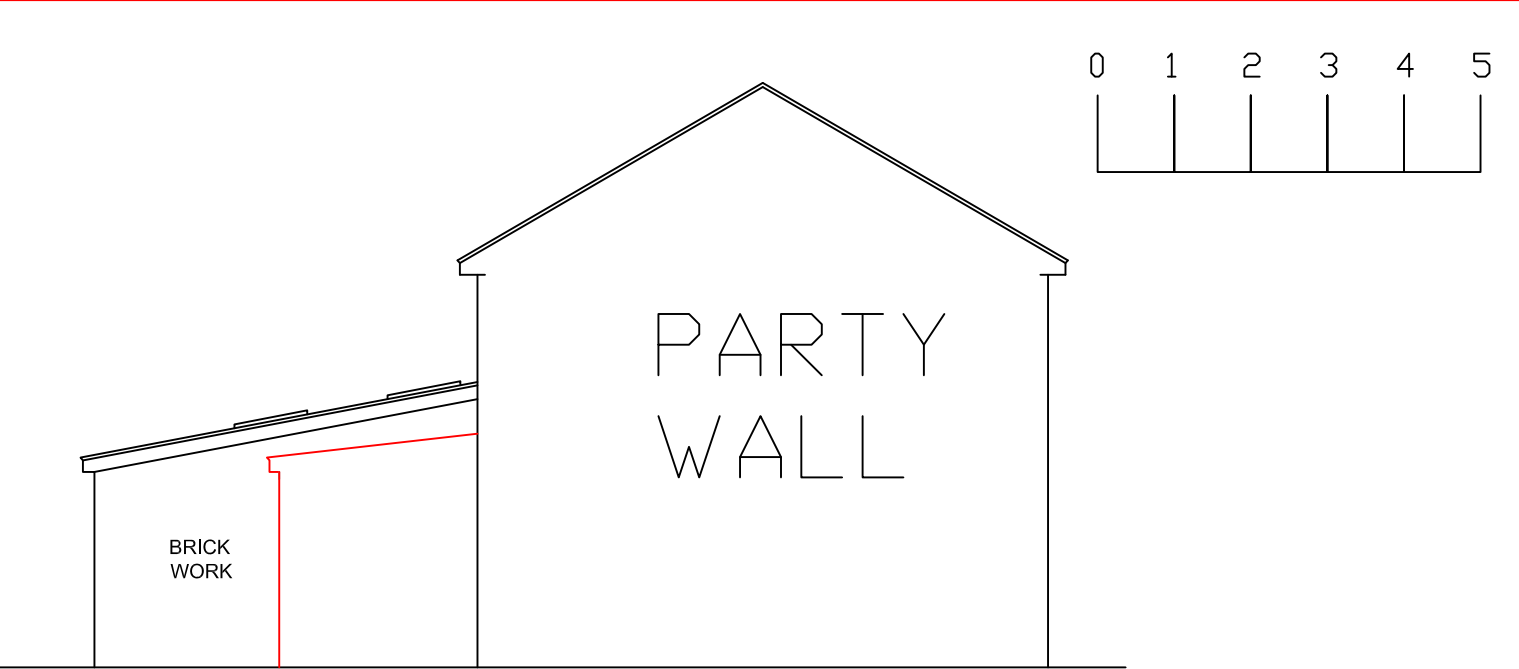

PROPOSED SIDE ELEVATIONS.



PROPOSED FRONT
ELEVATION

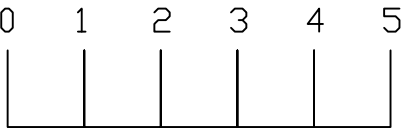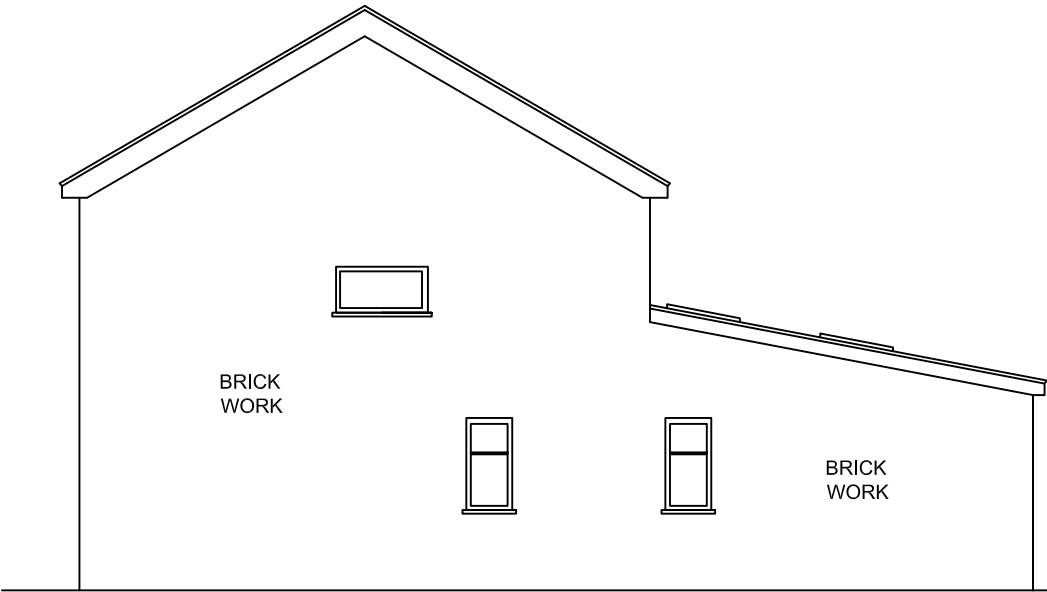

All dimensions & detail shown on this drawing to be checked on site by the contractor before fabrication & erection. Figure dimensions to supersede scaled dimensions. All building work to be carried out with proper materials which are appropriate for the circumstances in which they are used & in a workmanlike manner in accordance with the Building Regulations, British & EU Standards, HSE Standards (if applicable) and Manufacturers recommendations.

These drawings to be read in conjunction with the approved Building Notes for this project (separate A4 sheets & product information).

Project Name/Address 14 ALLEN ROAD,
HEDGE END
SO30 4EX

Clients name VARUN JOHN
Drawing Title PROPOSED ELEVATIONS

Drawing Scale	Drawing No	Date
1:100	004D	7/9/2023