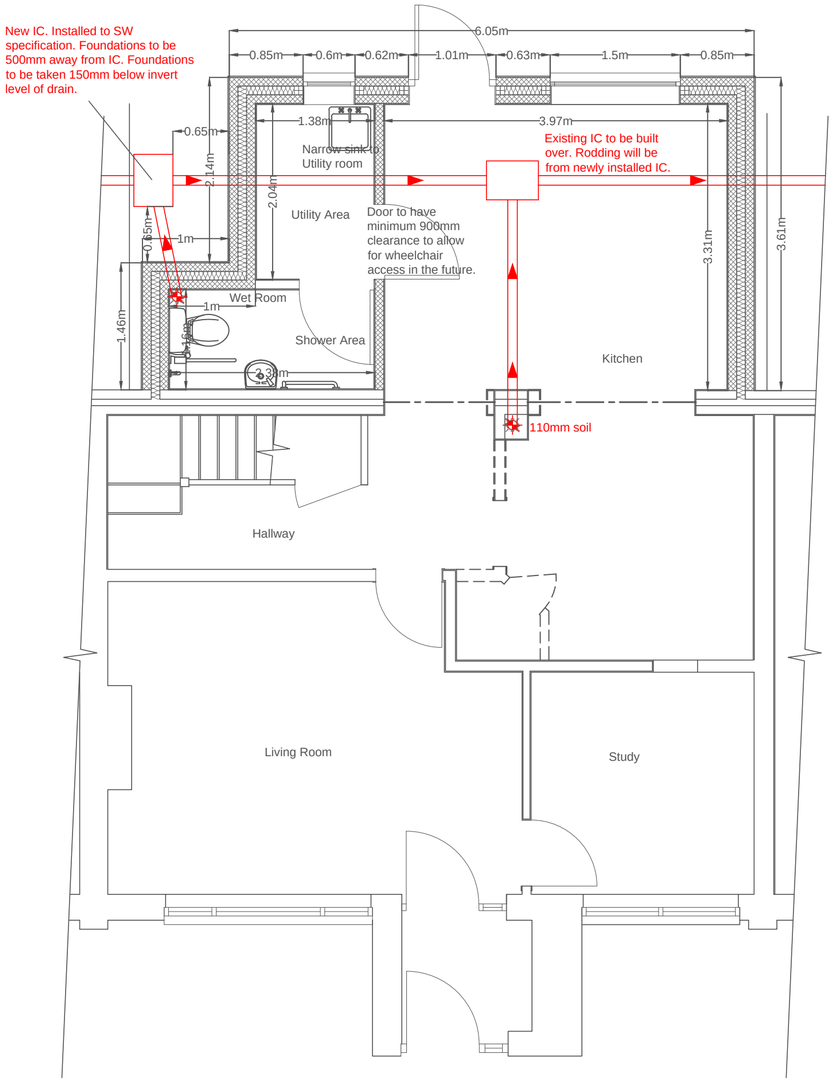

PROPOSED GROUND FLOOR PLAN 1:50

Proposed Front (North-West) Elevation

Scale 1:100

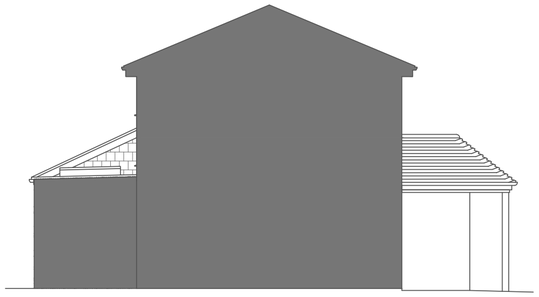

Proposed South-West Elevation

Scale 1:100

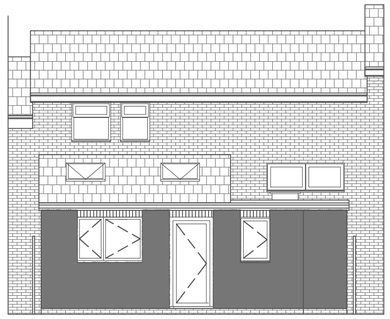

Proposed Rear (South-East) Elevation

Scale 1:100

Proposed North-East Elevation

Scale 1:100

Revisions:

Drawing by:

unsted design

3D Computer Aided Architectural Design

Unsted Design Ltd
16 Hazel Close,
Chandlers Ford,
EASTLEIGH,
SO53 5RF.

Tel: 023 80274720
Fax: 023 8027 4720
Email: info@UnstedDesign.co.uk
Web Site: www.UnstedDesign.co.uk
Company Number 8013235

Legend

- New Work Outline
- 45 Degree Sight Line
- Flat Division
- Support Beam
- 2m Ceiling Contour Line
- Property Boundary
- Existing Masonry
- Existing Timber Stud/Frame
- Face Brickwork
- Dense Concrete Blockwork
- Aerated Blockwork
- Timber Stud Partition
- Metal Stud Partition

Utilities/Highways/Enviroment: It is the responsibility of the client or their contractor to liaise with Utility Providers, Highways Authority's and Enviroment Agency and to ensure that all approvals are in place unless Unsted Design Ltd have been given written instructions to act your behalf.

Dimensions: All dimensions to be checked on site prior to the commencement of any work. Do not scale from this drawing for construction purposes.

Copyright: The copyright for this drawing remains the property of Unsted Design. It cannot be copied, altered or reproduced in any form without the writen consent of Unsted Design Ltd. It cannot be passed to a third party without the written consent of Unsted Design Ltd.

Party Wall Agreements: It is the sole responsibility of the building owner or their contractor to draw up any agreements or notices required to comply with the Party Wall Act. This drawing does not guarantee the position of the boundary.

Client: MR M. BIDDISCOMBE
Project Address: 6 CLAUDIUS CLOSE
CHANDLERS FORD
EASTLEIGH
HANTS
SO53 2NX

Drawing Contents: PROPOSED FLOOR PLANS AND ELEVATIONS

Purpose: BUILDING REGULATIONS APPLICATION
Scale: 1:10 1:20 1:50 1:100
Date: 25th OCTOBER 2023 *Drawn by:* JAU

Drawing Number	Client	Status	Project Number	Sheet size
002	BIDDISCOMBE	BR	1541	A2