



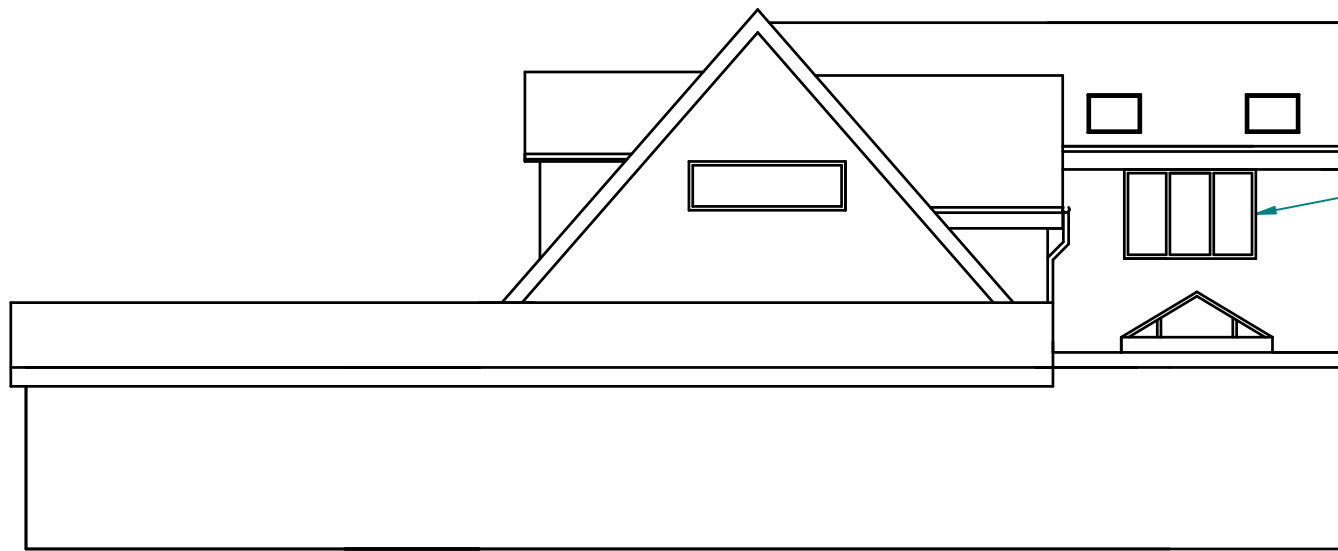

OSCURED GLASS TO  
BE USED BELOW 1.7M  
FROM FLOOR LEVEL.


PROPOSED SIDE ELEVATION  
(SOUTH WEST FACING)

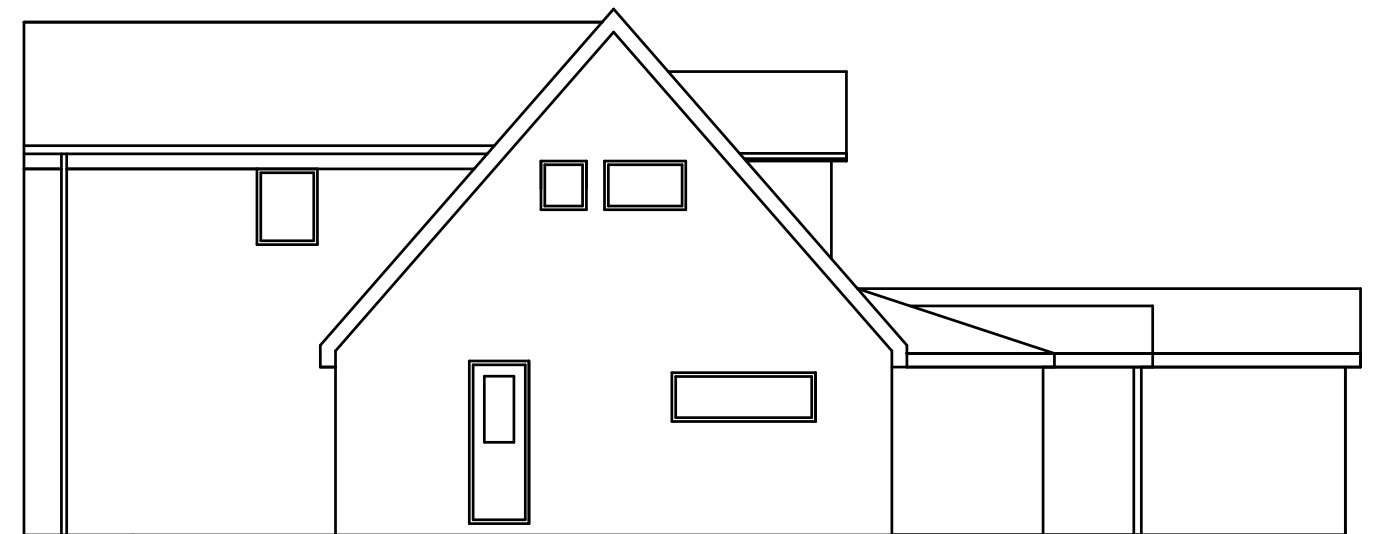

PROPOSED SIDE ELEVATION  
(NORTH EAST FACING)

#### NOTES:

- 1) ALL DRAWINGS SUPPLIED BY DWG PLANS ARE TO BE USED FOR PLANNING PERMISSION PURPOSES ONLY AND NOT TO BE USED FOR BUILDING REGULATION PURPOSES.
  - 2) THE CONTRACTOR, SUB-CONTRACTOR OR SUPPLIER IS TO CHECK ALL RELEVANT DIMENSIONS, LEVELS, EXISTING STRUCTURE AND MATERIALS PRIOR TO COMMENCING THE WORKS.
- © THIS DRAWING IS COPYRIGHT AND MAY NOT BE COPIED, TRACED, ALTERED OR REPRODUCED WITHOUT WRITTEN PERMISSION FROM DWG PLANS.

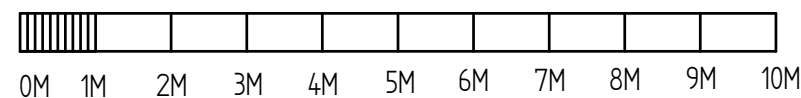

|       | NAME | DATE       |
|-------|------|------------|
| DRAWN | PRB  | 04/05/2023 |

UNLESS OTHERWISE SPECIFIED  
DIMENSIONS ARE IN MILLIMETERS

|   |                           |              |
|---|---------------------------|--------------|
| DWG PLANS<br>14 Winstanley Road, Nursling, Southampton, SO16 0TF<br>Mobile: 07851229345, Email: info@dwgplans.co.uk |                           |              |
| TITLE<br>Proposed Elevations<br>32 Yardley Road, Southampton                                                        |                           |              |
| SIZE<br>A3   | DWG NO<br>DWG PLANS 00310 | REV<br>D     |
| CLIENT: Mr & Mrs Vickery                                                                                            |                           |              |
| SCALE: 1:100 @ A3                                                                                                   |                           | SHEET 1 of 1 |