



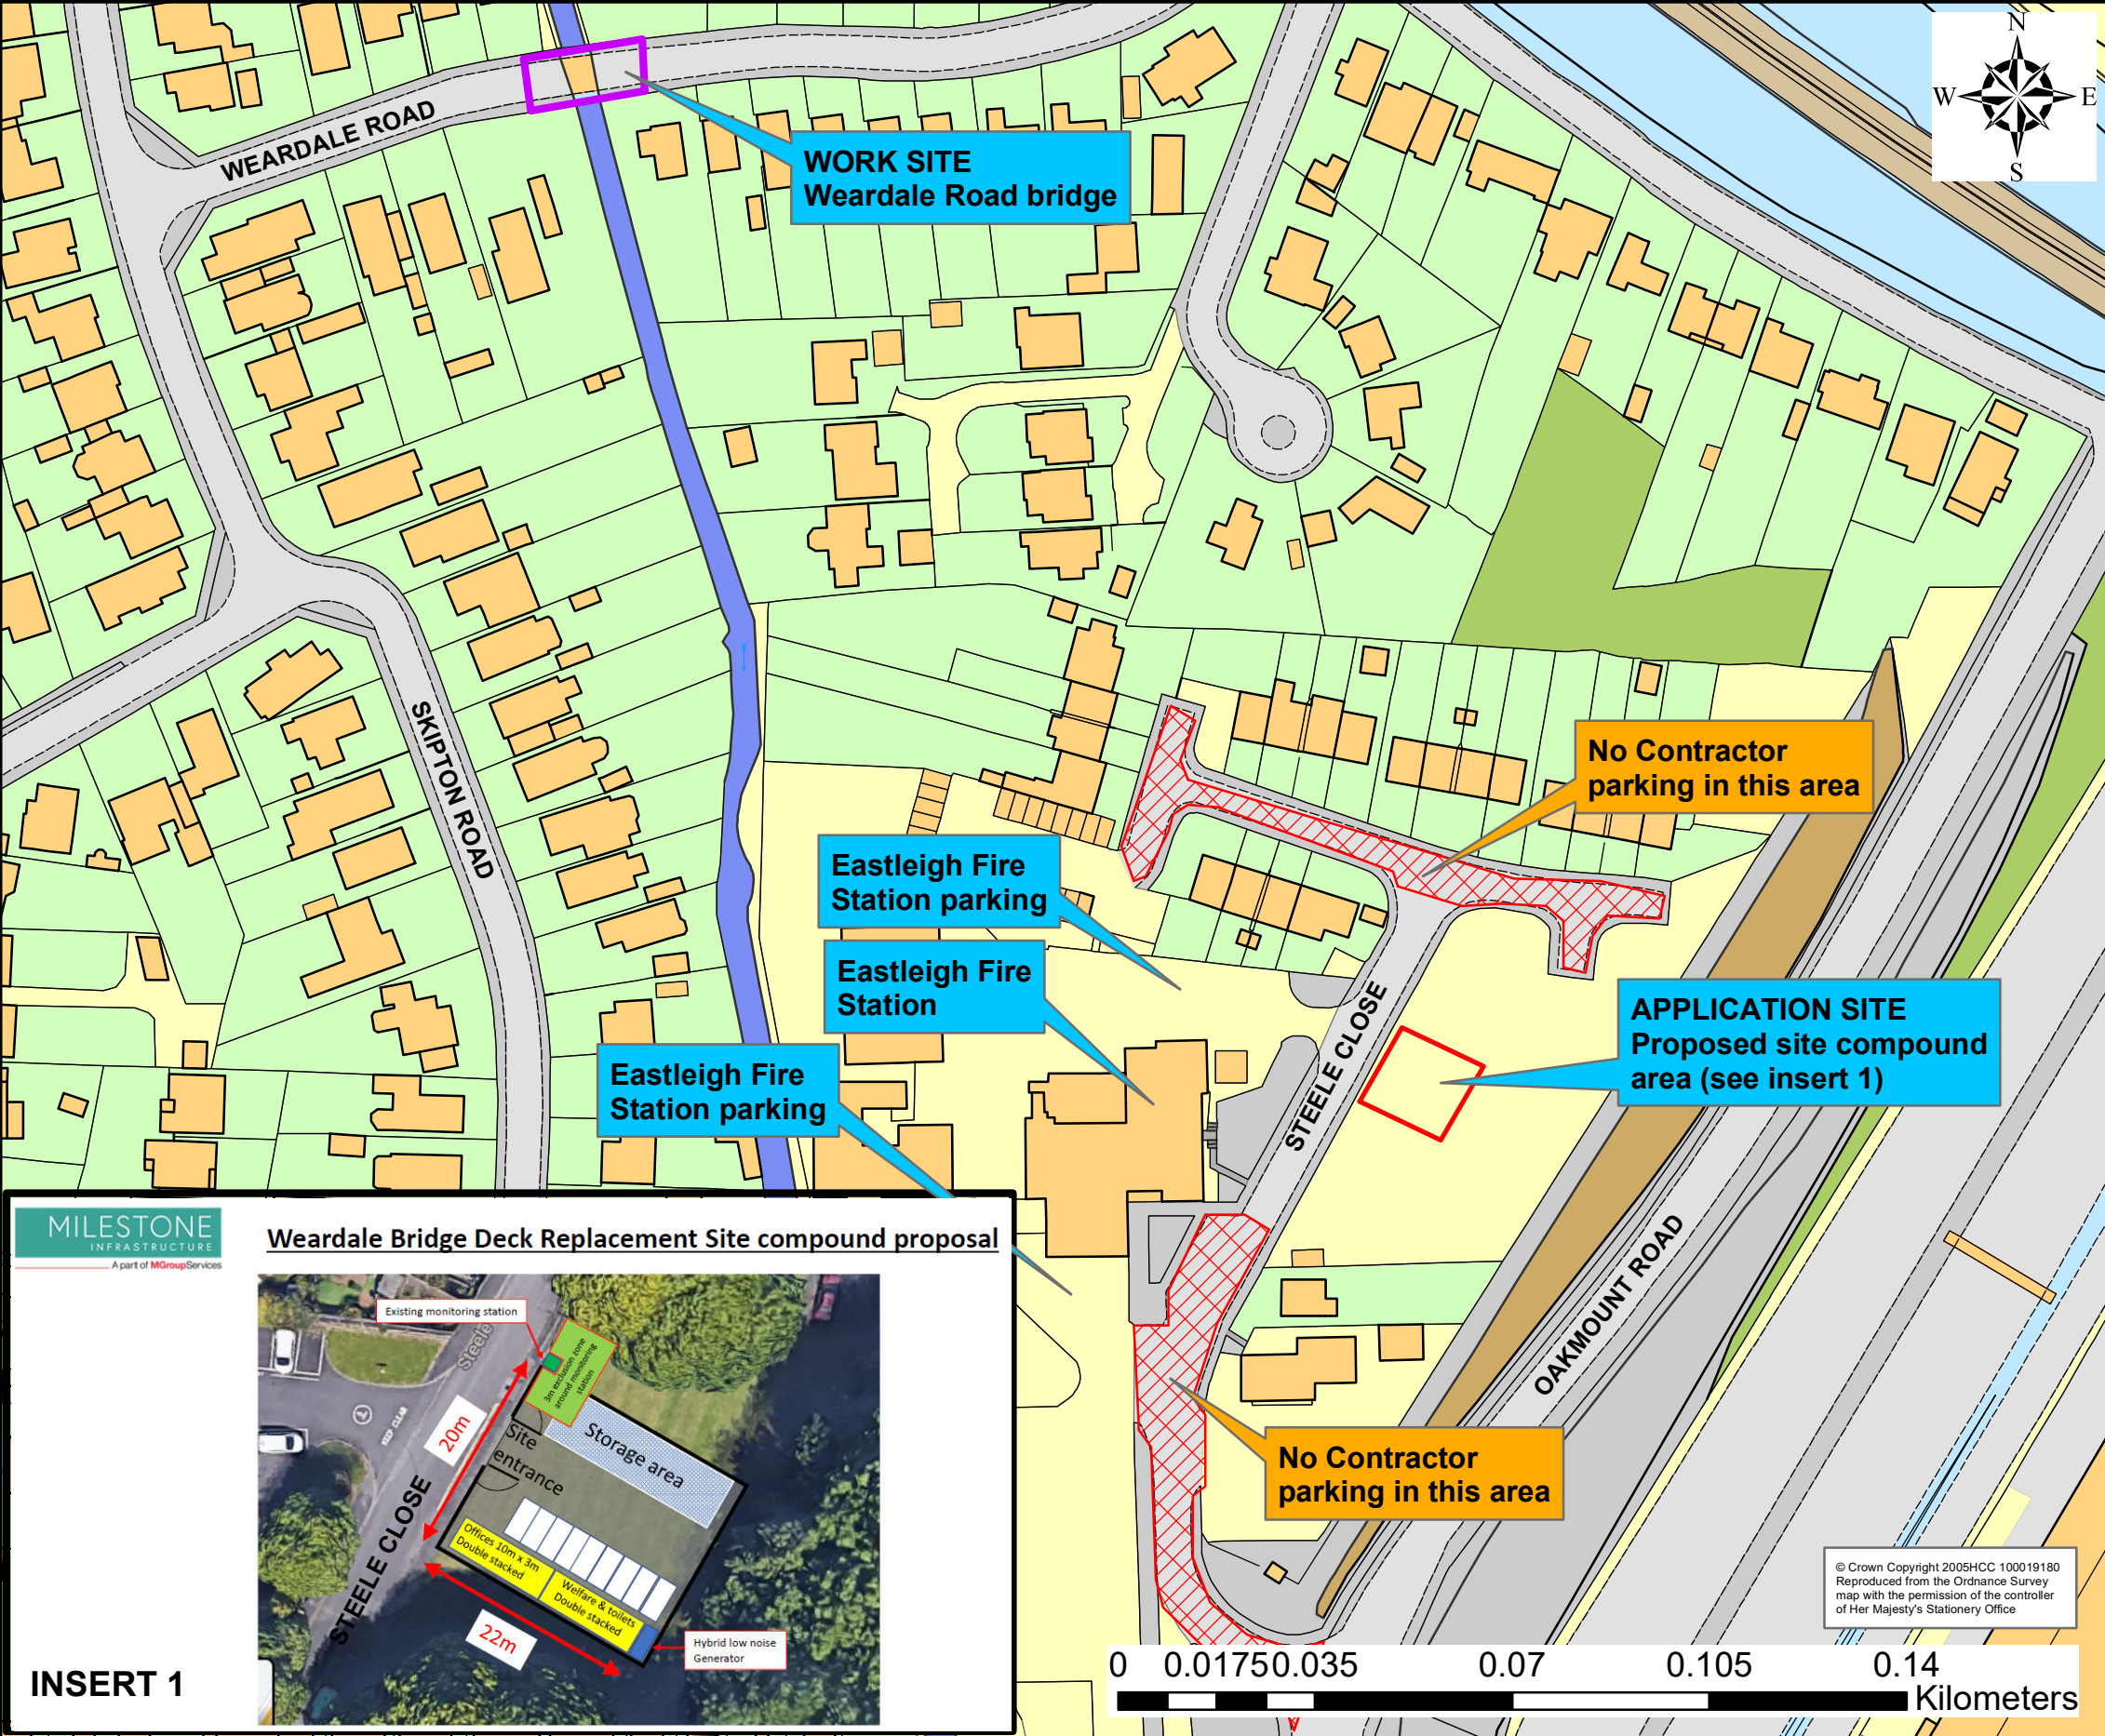

NOTES

- 1. COMPOUND LOCATION
Site compound shall be located only within grassed area of land outlined in red on the plan. Land is owned by Hampshire and Isle of Wight Fire & Rescue (H&IOW F&R). Site compound shall be located in open area not directly beneath tree canopies. Boundaries of the site compound shall not encroach on any tree Root Protection Area (RPA). This shall be measured as 12 times the diameter of each tree, as measured at a height of 1.5m above ground level. Contractor shall confirm the RPAs prior to setting up the site compound. See Insert 1 for indicative size and location (this may need to be locally adjusted to accomodate RPAs as stated). Contractor is not permitted to use the grassed area outside of the compound perimeter for any purpose.
- 2. ADVANCE NOTIFICATION
The residents and businesses located in Steele Close shall be notified by letter two weeks in advance of the works informing them of the details of the site compound area and expected duration. Letters shall be printed and delivered by the Contractor.
- 3. SITE COMPOUND ACCESS
Site compound shall be accessed by vehicles and pedestrians from the Steele Close side as shown in Insert 1.
- 4. SITE COMPOUND SECURITY
Site compound shall be secured with locked temporary fencing in accordance with Appendix 3/1.
- 5. PARKING OF VEHICLES
Parking of Contractor's works vehicles shall be within site compound where possible. No vehicles shall be parked on the grassed area outside the confines of the compound. If it is necessary for personal vehicles to be parked on the adjacent road, Contractor shall do so with due care and ensure that access to residential properties, businesses, or any part of the access to Eastleigh Fire Station compound and parking areas are not blocked. Contractor shall not park in the hatched areas as shown on this drawing.
- 6. PROTECTION
The area used for the site compound shall be adequately protected for the duration of the works. This shall include the laying of terram geogrid with stone on top across the area shown on this plan, or similar. Proposed method of protections shall submitted by the Contractor in advance of the works for approval by H&OW F&R.
- 7. REINSTATEMENT OF GRASSED AREA
Following completion of the works, the grassed area used for the site compound shall be reinstated. Topsoil shall be cultivated and reseeded in accordance with Appendix 30/1, 30/4 and 30/5. The upper 50mm of topsoil shall be reduced to a fine tilth prior to seeding. Wildflower seed mix shall be used across this area. Refer to Appendix 30/5 for specification. H&IOW F&R and the Supervisor shall agree the final condition of the area on completion of the reinstatement.

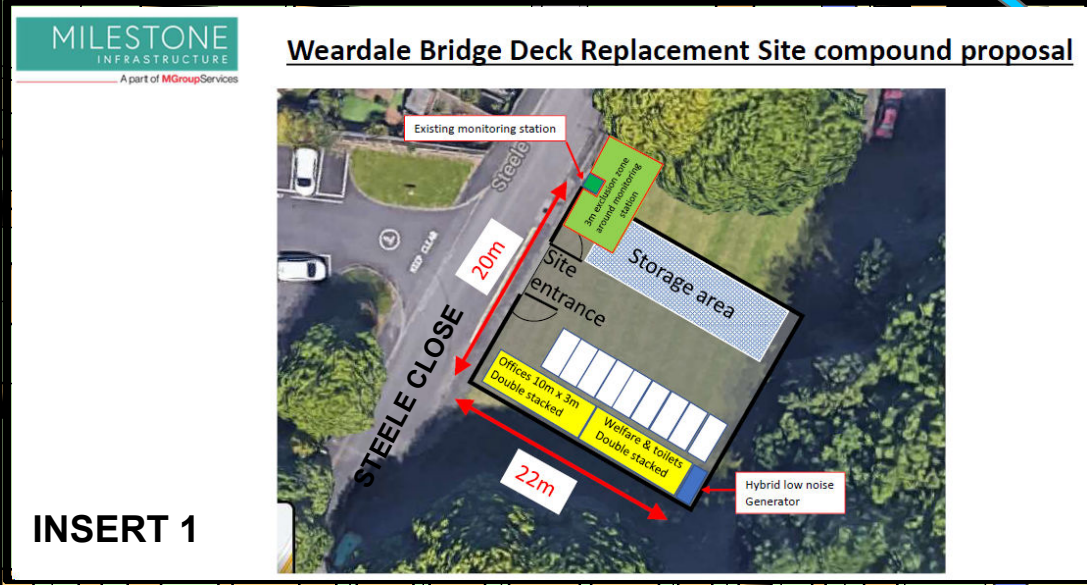

TIM LAWTON BEng CEng FICE FCIHT:
Assistant Director of Universal Services

DESIGNER	LJH	S4	P06	Minor changes following comments from Planning Team	29.09.2023		
		S4	P05	Minor changes	11.03.2022		
CHECKED	LA	S4	P04	Minor changes following PD audit	22.02.2022		
		S4	P03	Minor changes following Jan22 audit	25.01.2022		
APPROVED	BAH	S4	P02	Issued for internal review	10.01.2022		
		SUIT	REV	AMENDMENTS	DATE	CHKD	APPD

SCHEME	B1339 WEARDALE ROAD BRIDGE DECK REPLACEMENT		SUIT	S4
			REV	P06
DRAWING TITLE				
SITE COMPOUND LOCATION				
DRAWING NUMBER				
CJ253013-ECS-SBR-B1339-DE-S-1715				