
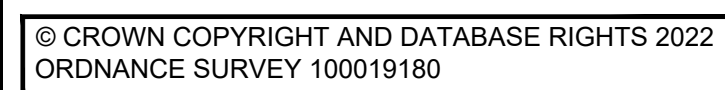


1. DO NOT SCALE FROM THIS DRAWING
2. ALL DIMENSIONS IN METRES UNLESS OTHERWISE STATED
3. THIS DRAWING SHALL BE READ IN CONJUNCTION WITH
CJ253013-HES-SBR-B1339-SK-S-0003 AND
CJ253013-ECS-SBR-B1339-DE-S-1715.

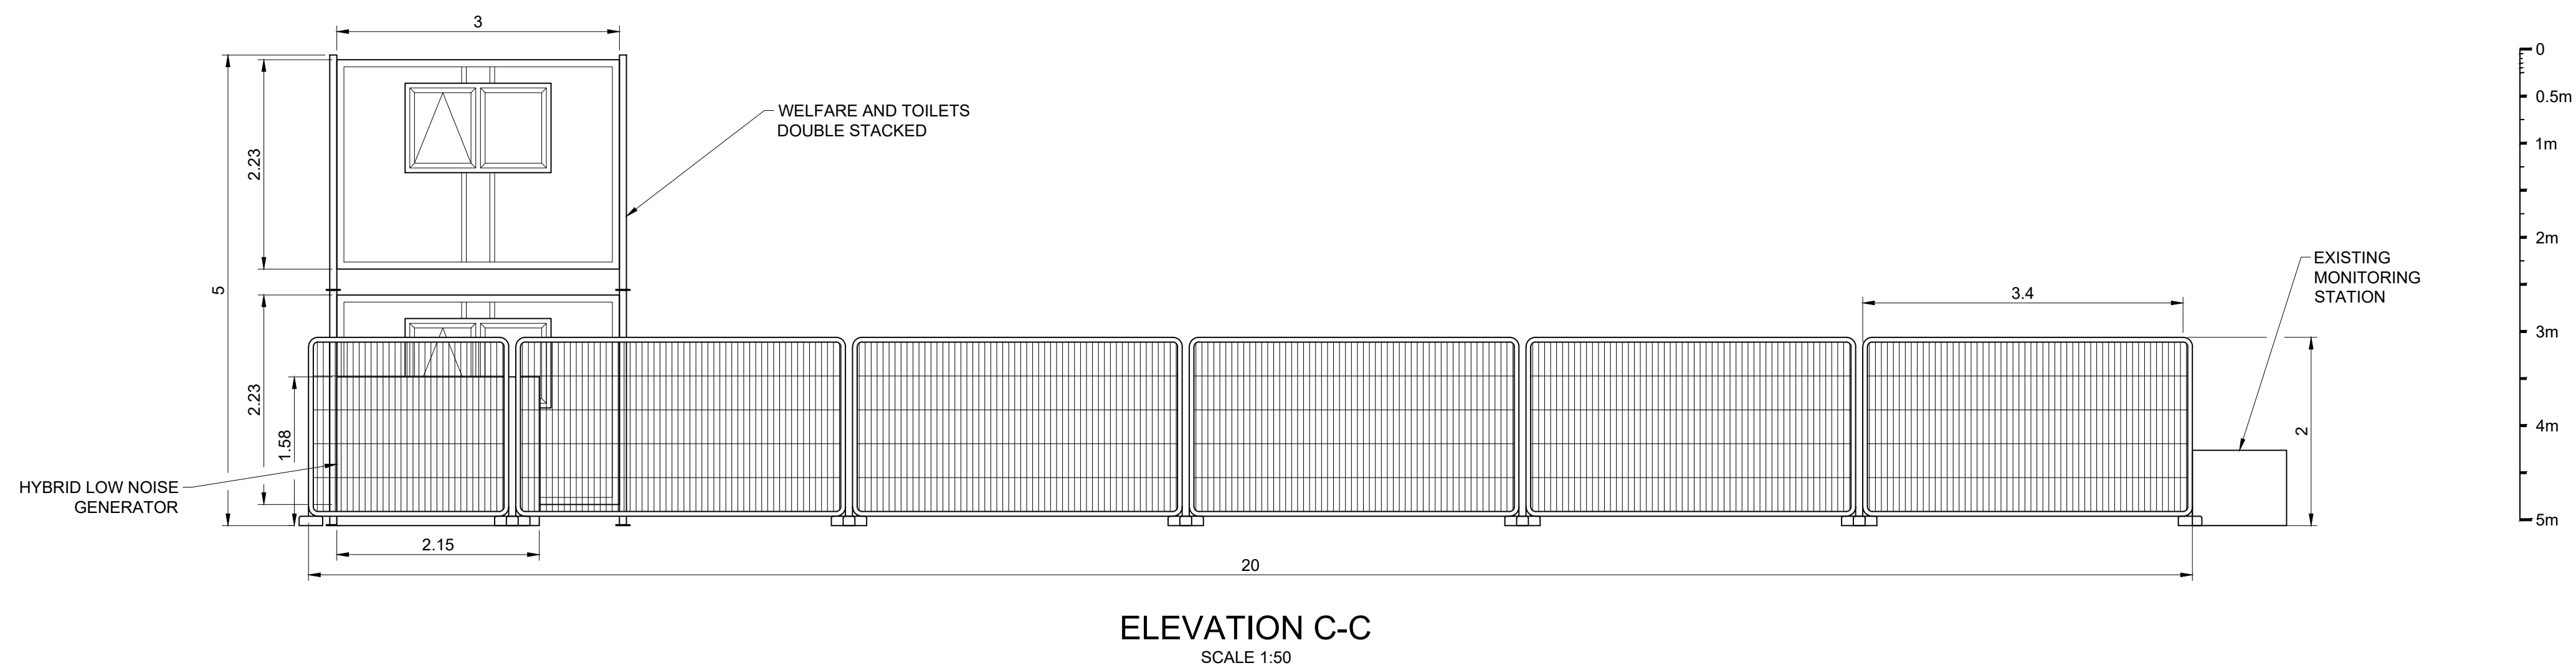

S2	P01	ISSUED FOR INFORMATION	23.10.2023	AC					
SUIT	REV	AMENDMENTS	DATE	CAD	CHKD	APPD			
CONSULTANT									
 Hampshire County Council		 Hampshire Engineering Services							
TIM LAWTON BEng CEng FICE FCIHT : ASSISTANT DIRECTOR OF UNIVERSAL SERVICES									
CLIENT									
BRIDGE CLIENT									
SCHEME									
B1339 WEARDALE ROAD BRIDGE DECK REPLACEMENT JOB No. C.J00									
DRAWING TITLE									
SITE COMPOUND - DETAILS SHEET 2 OF 2 (SEE DRAWING CJ253013-HES-SBR-B1339-SK-S-0003 FOR ELEVATION LOCATIONS)									
HCC CAD PLOT: 26/10/2023 12:58:47									
SCALE @ A1 AS SHOWN		DESIGNER LJH		CHECKED LA LA		SHEET NUMBER 2 OF 2			
DATE 13.10.2023		CAD AC		APPROVED BAH LAH		SUIT S2		REV P01	
DRAWING NUMBER CJ253013 - HES-SBR-B1339 -SK- S -0004									