
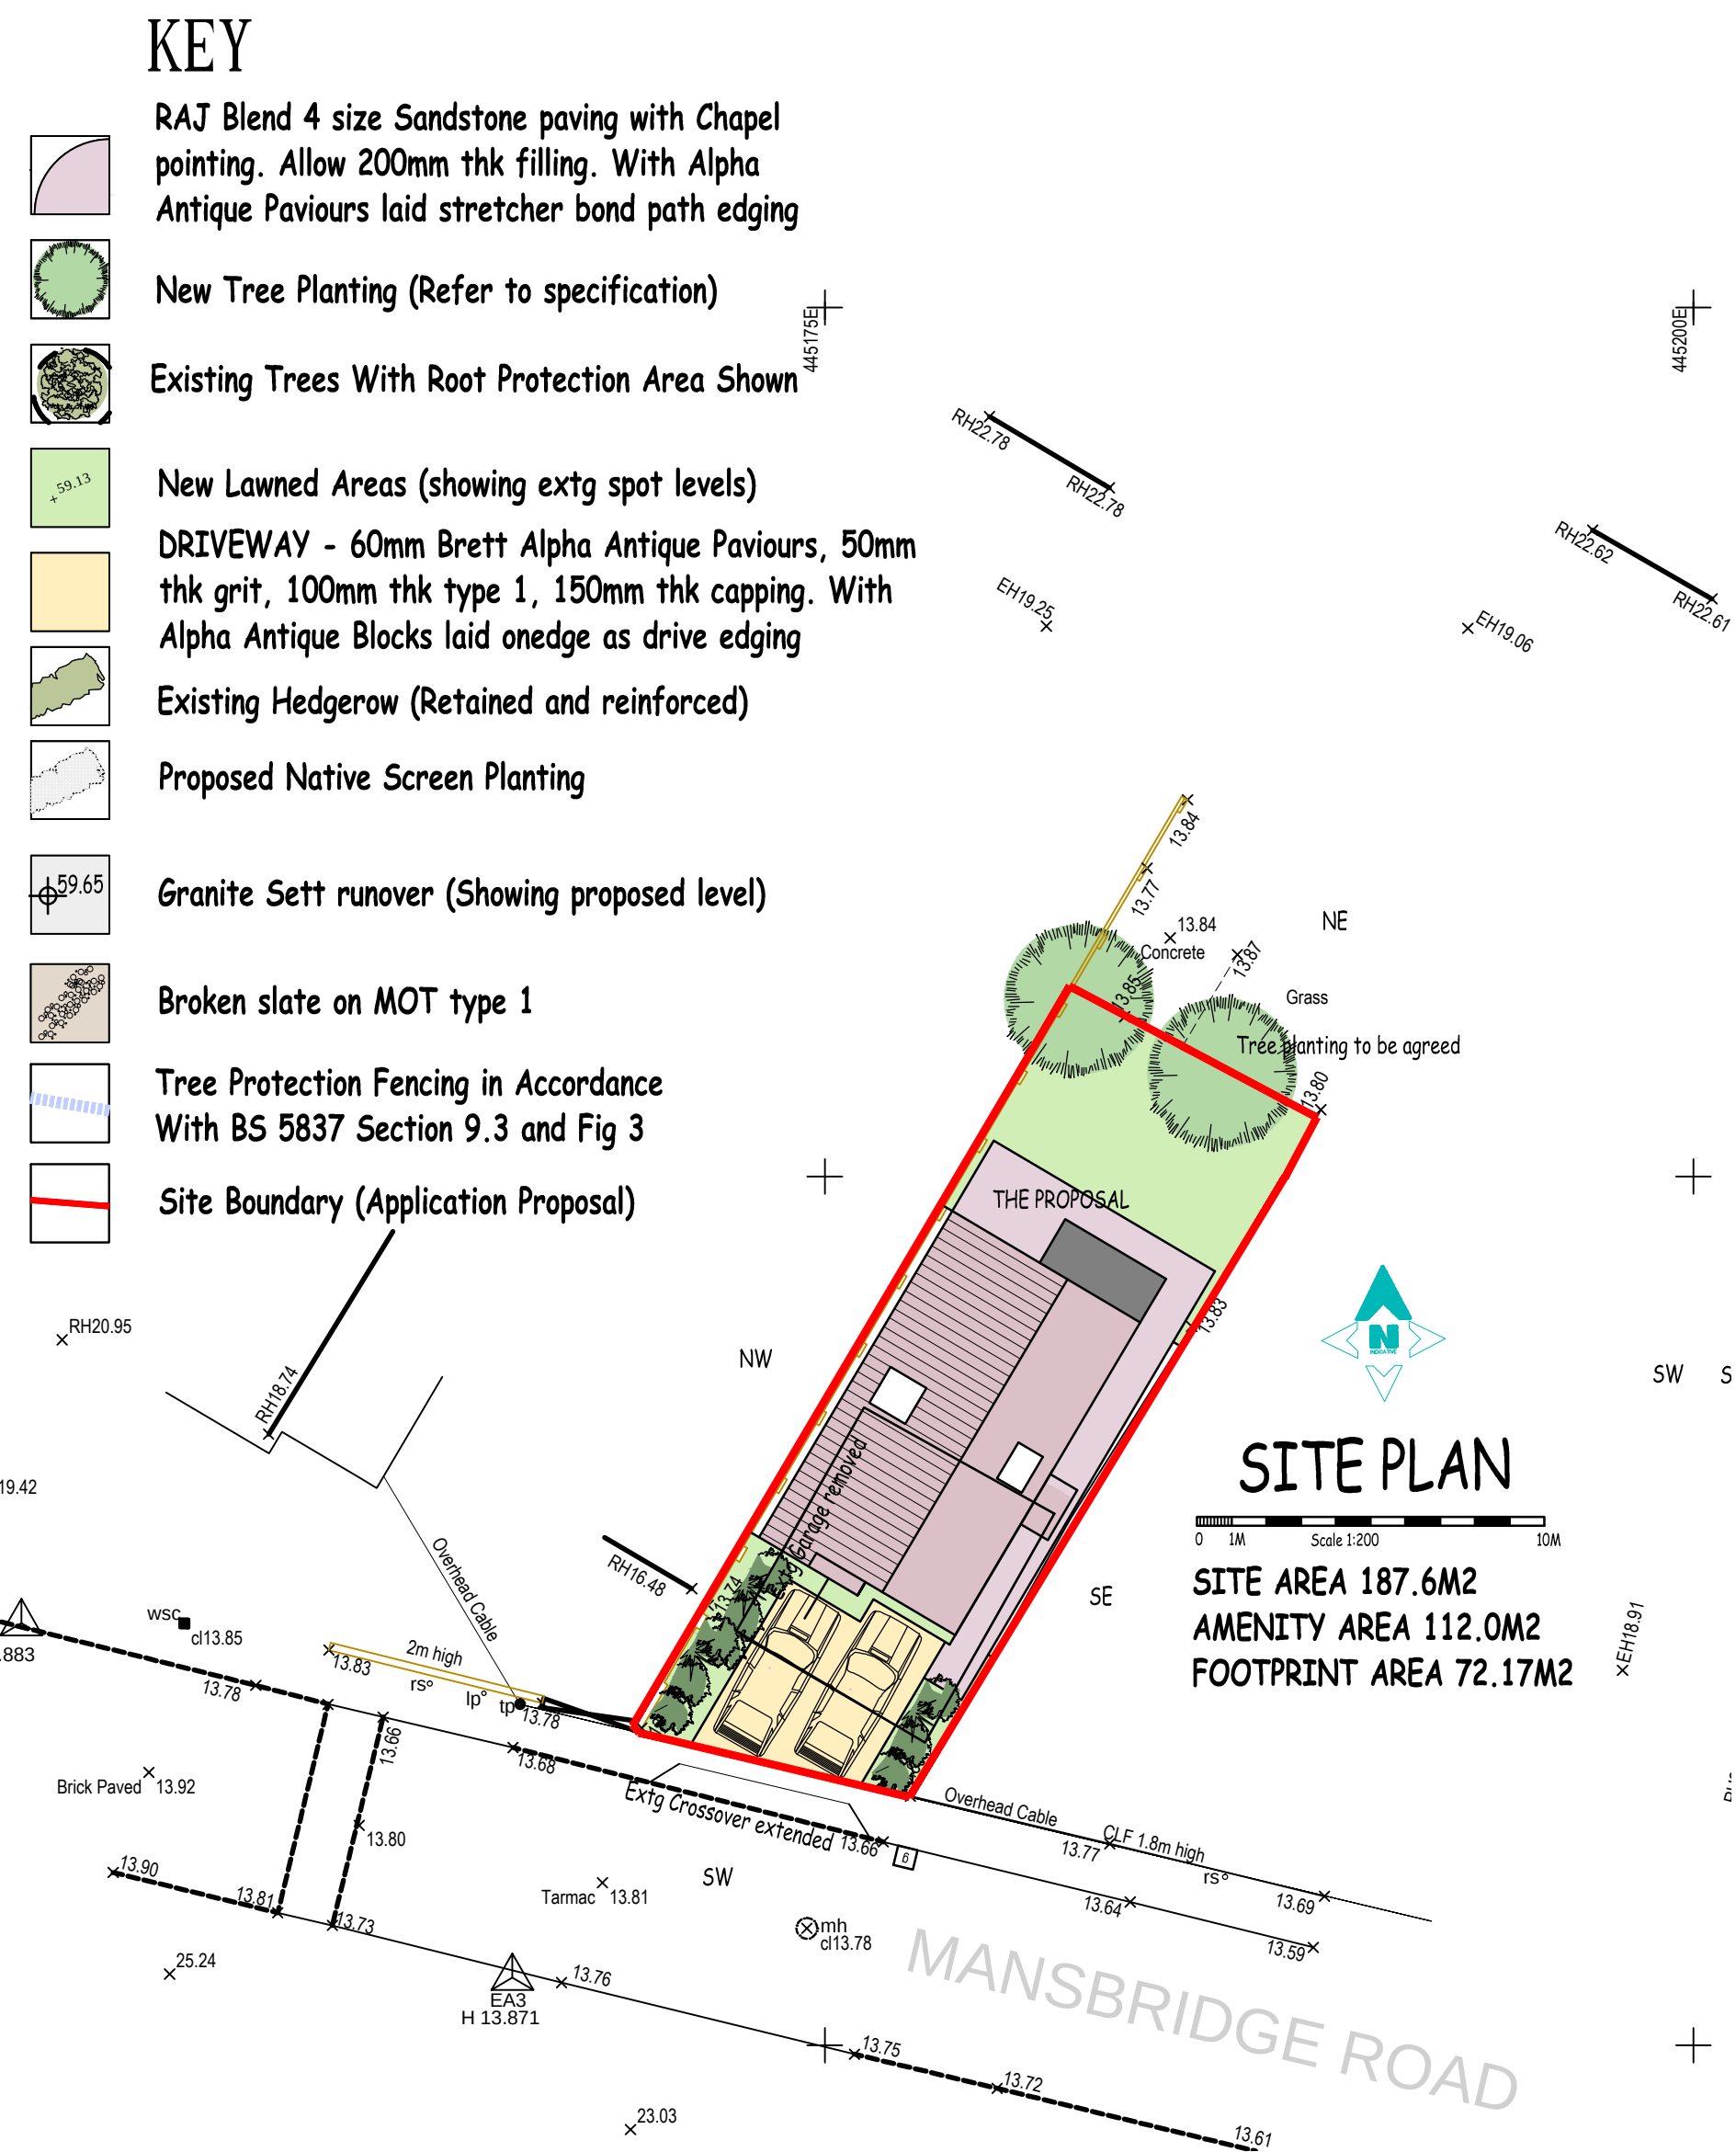
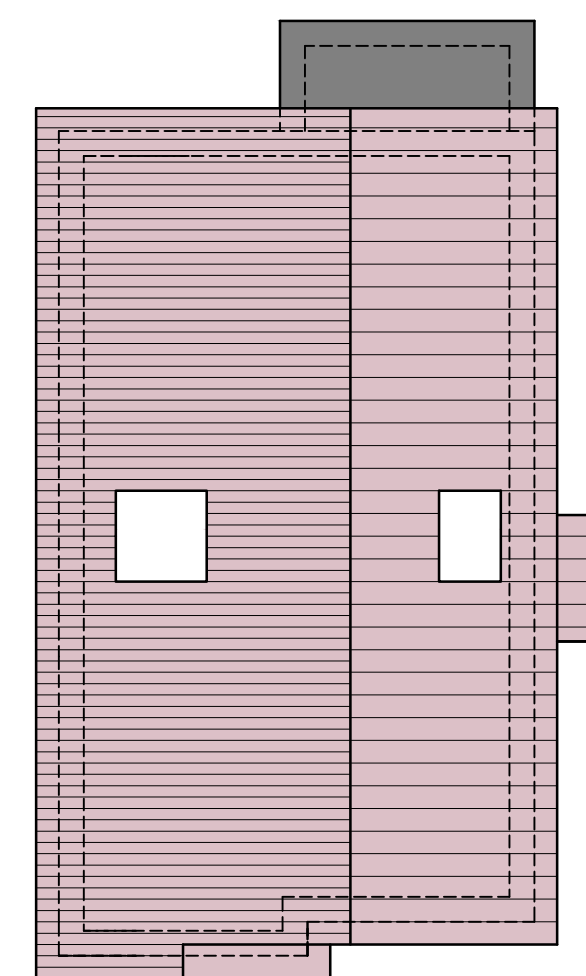
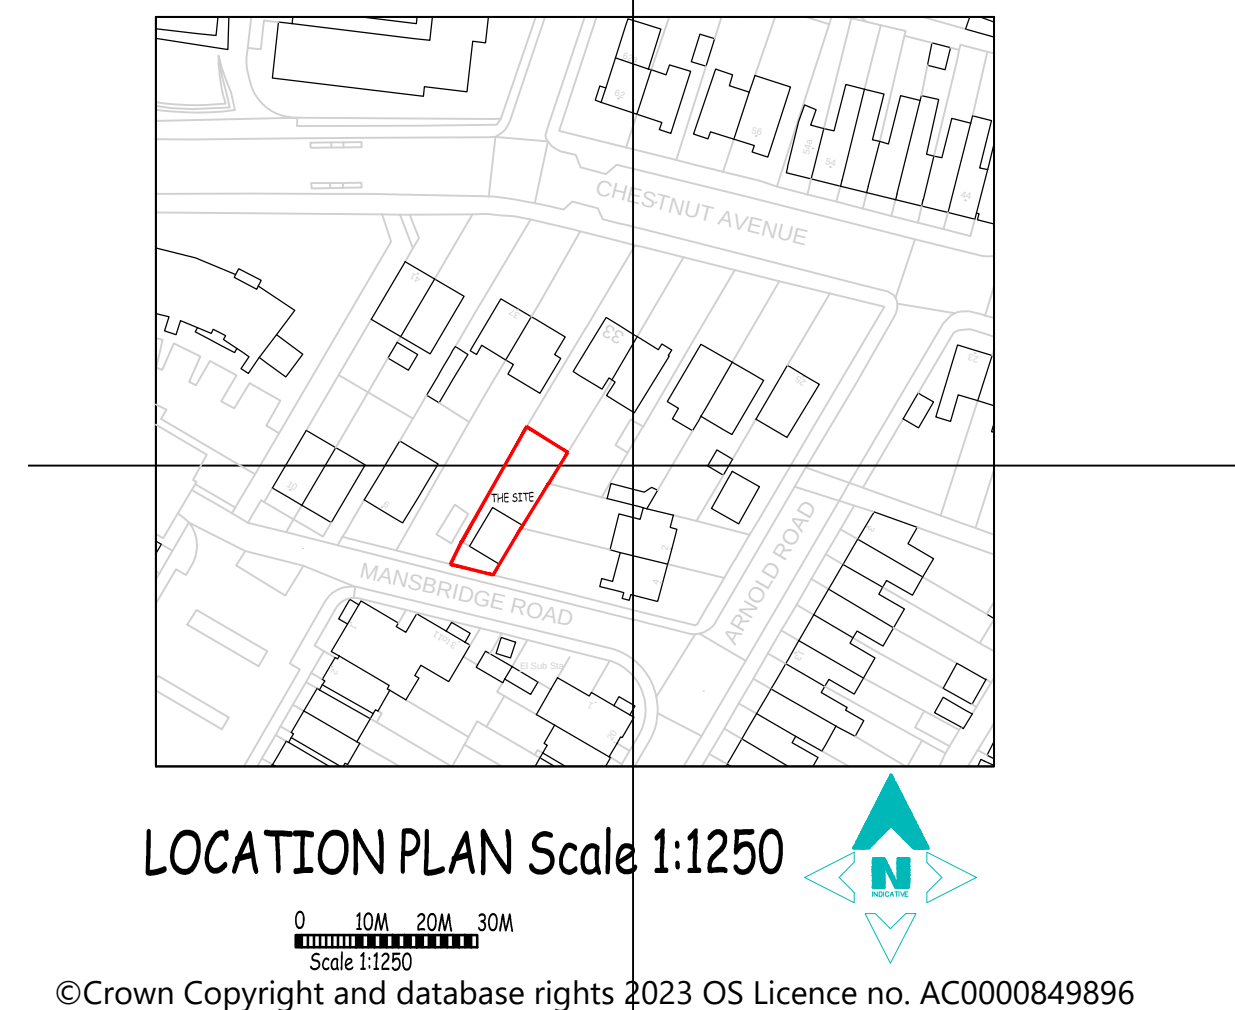
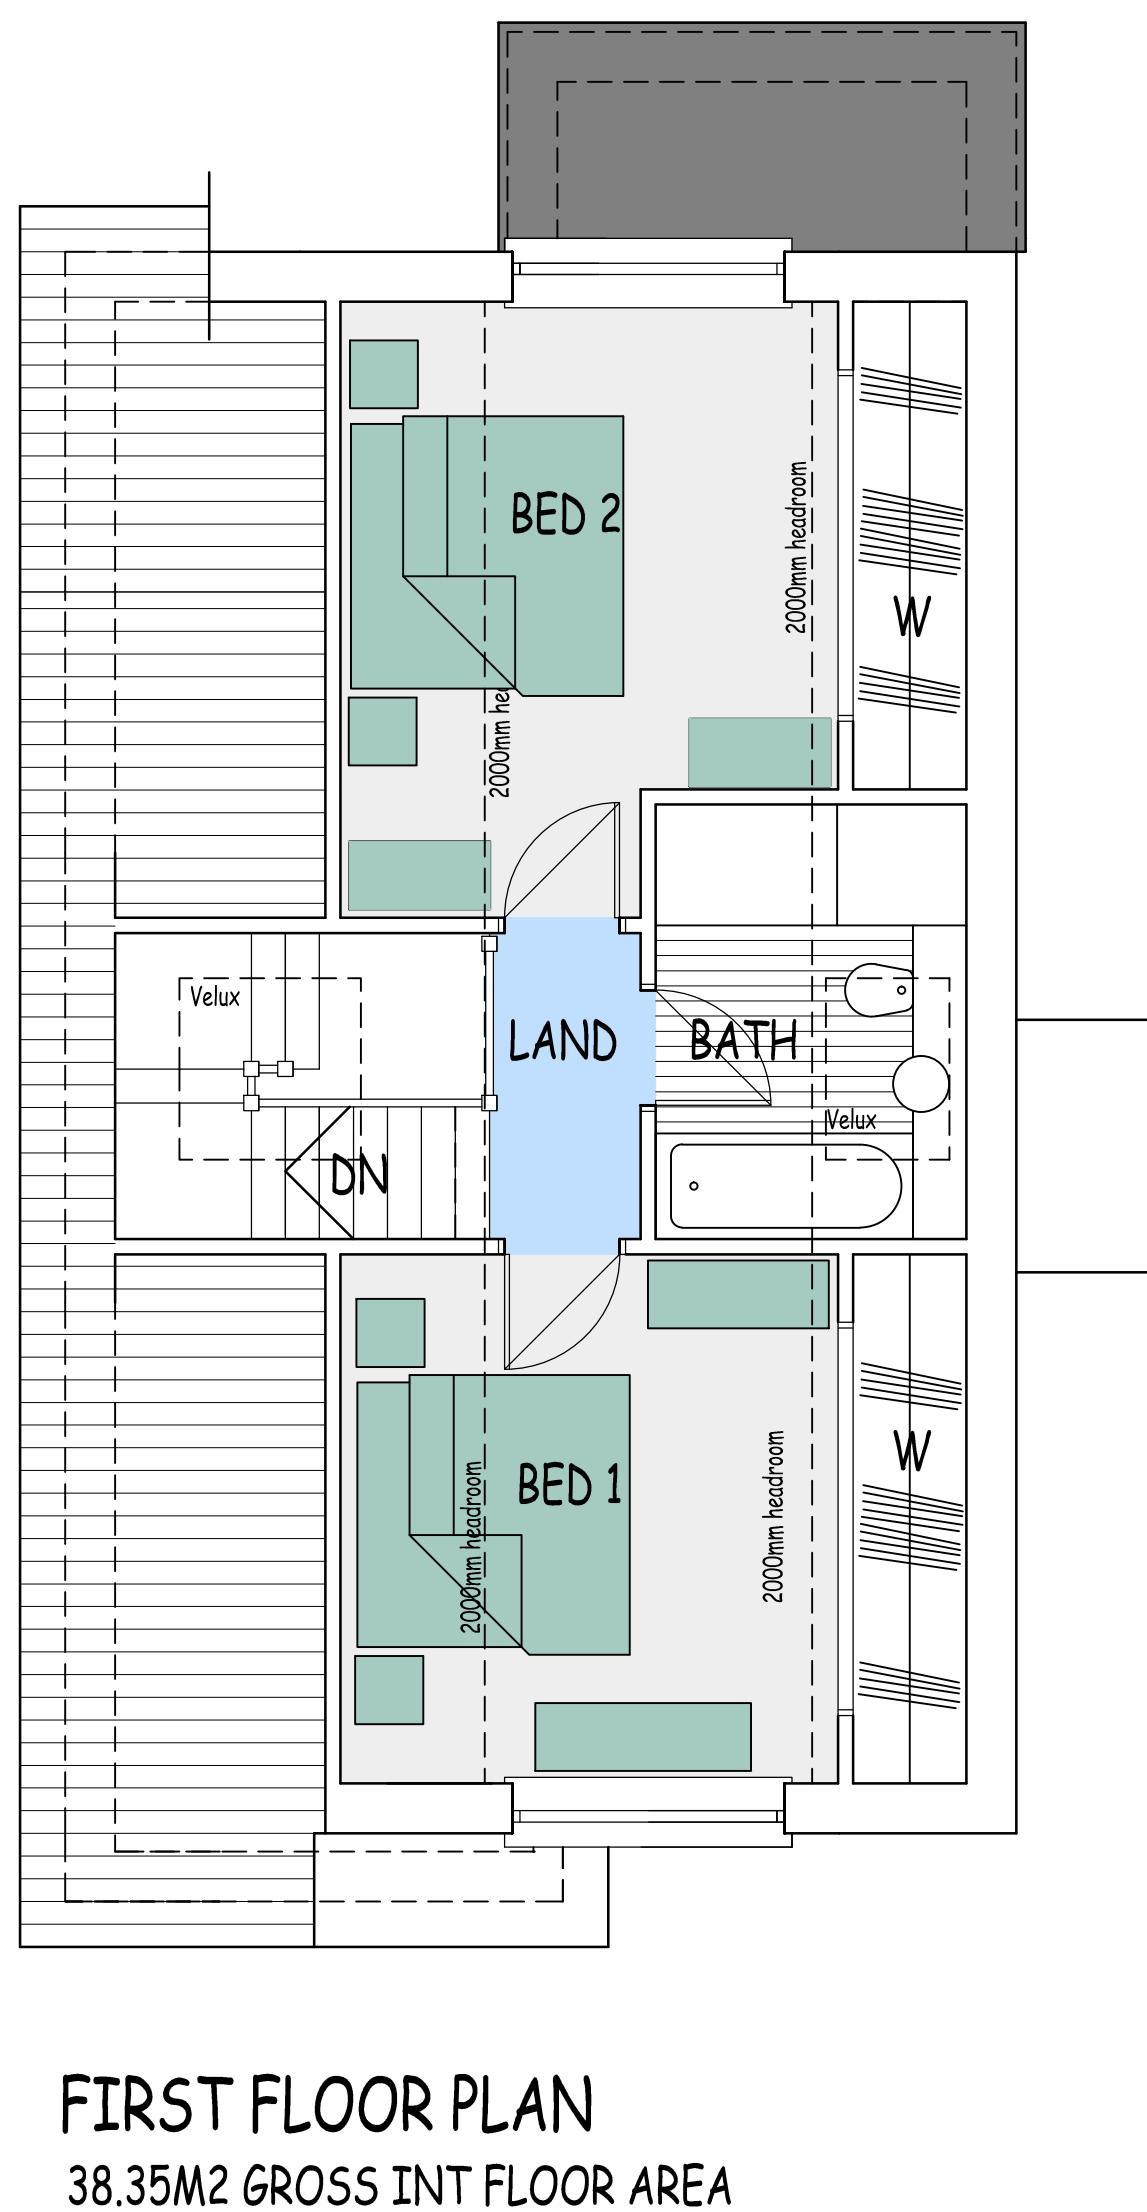
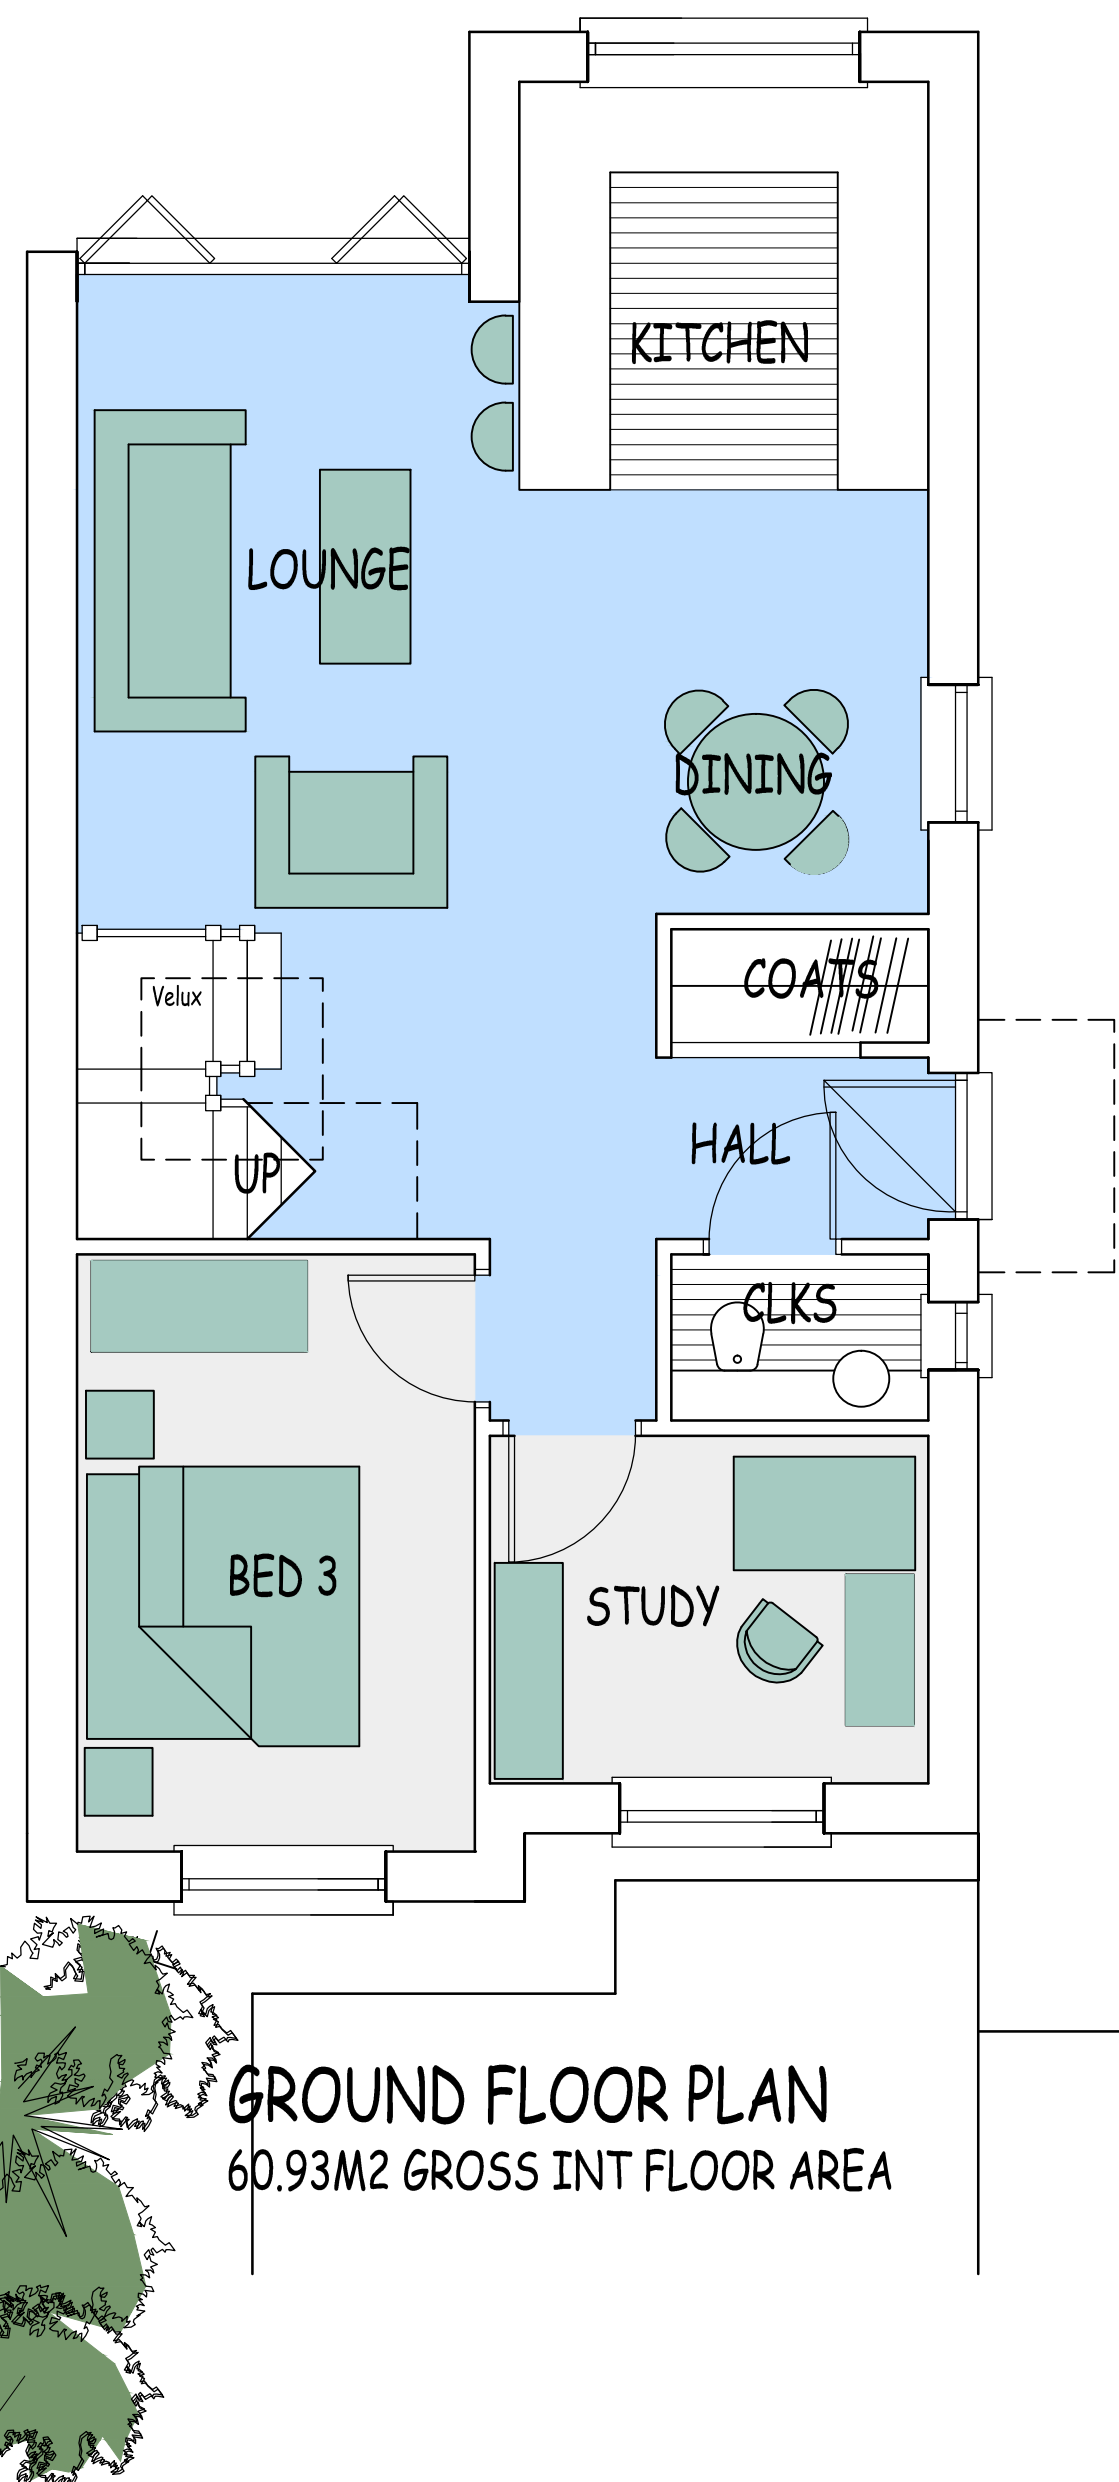


Chestnut Avenue

Eastleigh, Hampshire.

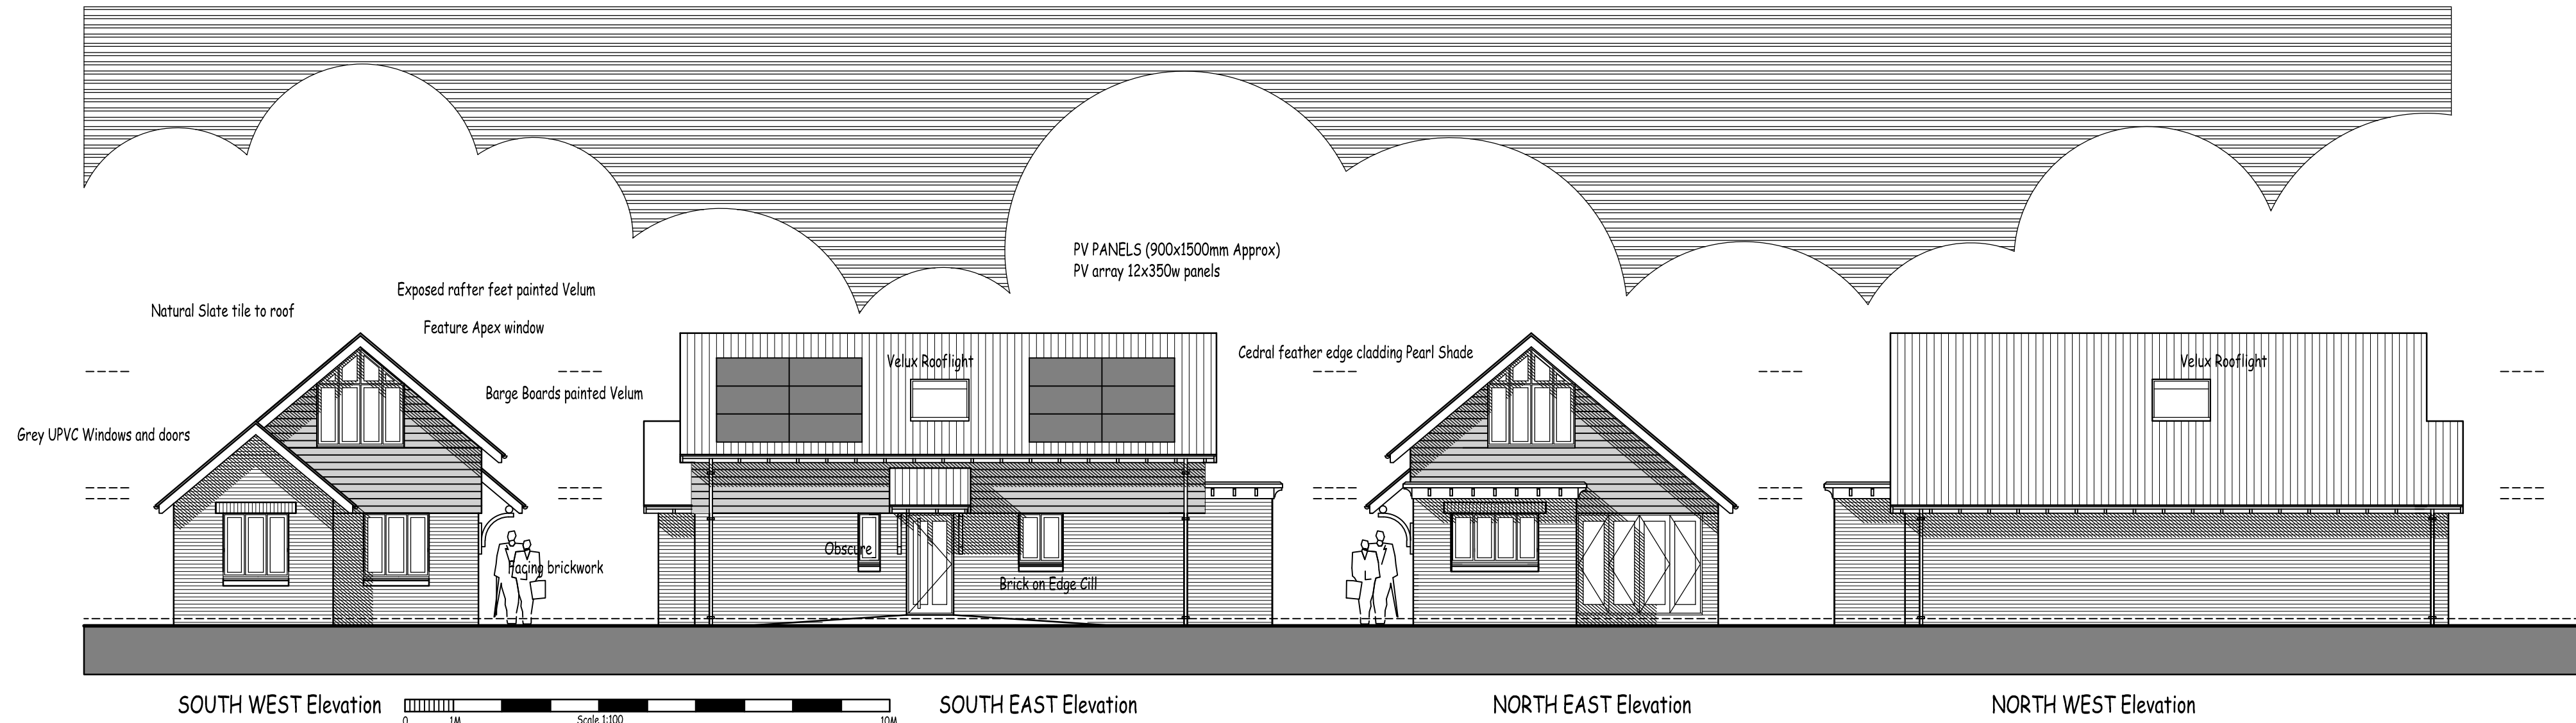

- ### KEY
- RAJ Blend 4 size Sandstone paving with Chapel pointing. Allow 200mm thk filling. With Alpha Antique Paviours laid stretcher bond path edging
 - New Tree Planting (Refer to specification)
 - Existing Trees With Root Protection Area Shown
 - New Lawned Areas (showing extg spot levels)
 - DRIVEWAY - 60mm Brett Alpha Antique Paviours, 50mm thk grit, 100mm thk type 1, 150mm thk capping. With Alpha Antique Blocks laid onedge as drive edging
 - Existing Hedgerow (Retained and reinforced)
 - Proposed Native Screen Planting
 - Granite Sett runover (Showing proposed level)
 - Broken slate on MOT type 1
 - Tree Protection Fencing in Accordance With BS 5837 Section 9.3 and Fig 3
 - Site Boundary (Application Proposal)

This drawing is protected by copyright and may not be copied or disclosed to third parties without the expressed permission of Town & Country Architecture.
Preference should be given to written figured dimensions over scale measurements. Discrepancies of any kind must be reported to Town & Country Architecture.

TOWN & COUNTRY ARCHITECTURE
ARCHITECTURAL TECHNOLOGISTS
4 FOXGLOVES
THE MEADOWS
FAREHAM
HAMPSHIRE PO16 8JW
TELEPHONE: (01329) 238492
FACSIMILE: (01329) 238492

PROJECT
PROPOSED DWELLING
R/O 33 Chestnut Avenue
Eastleigh
Hampshire

CLIENT
Mr & Mrs T. Gregory

SCALE
1:100 1:50 1:200 1:1250 (A1)

DRAWN
P.T.E MCIAIT

DATE
22/19/01

DATE
22/19/01

CHECKED
-

REVISION
*