


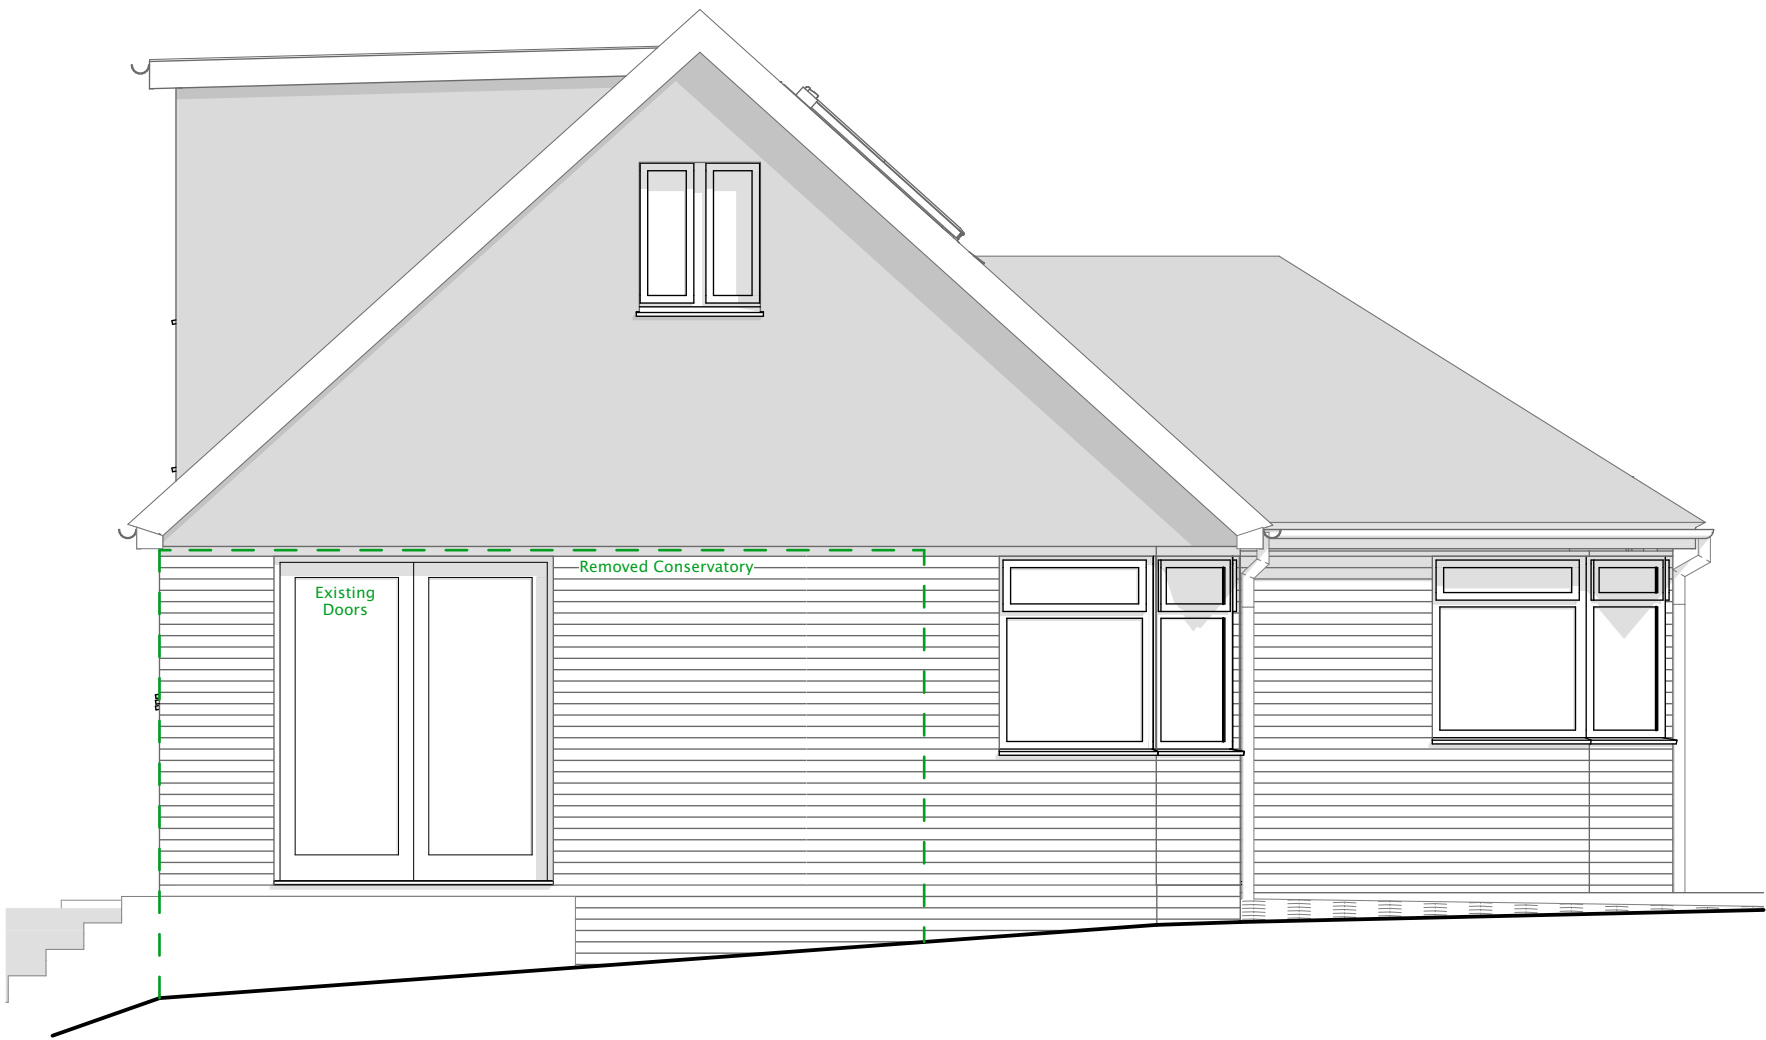


Side Elevation
1:50



Side Elevation
1:50

Design information is work in progress and subject to detail development & Client approval. Dimensions must be checked on site with any discrepancies reported to the Architect for confirmation prior to any construction. Costings should not be finalised until approval /confirmation by relevant authorities and Client. This drawing does not indicate the structural integrity/requirement of existing or proposed works, all alterations must be confirmed by a qualified structural engineer.

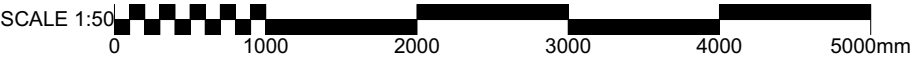

Rev	Date	Description	CLIENT C Long	DRAWN BY RW	PROJECT 22 WAVERLEY AVENUE, NETLEY	DATE 1.11.23	SCALE @A3 1:50	PROJECT 22042	DRAWING 206	REVISION -
Elevations Proposed Continued			jlrw ARCHITECTURE			PLANNING			jlrw.co.uk	