




Plan Number: TQRQM23305224623766
 Map Produced for: C Long
 OS Licence number: 100042766
 Date Produced: 01-11-2023

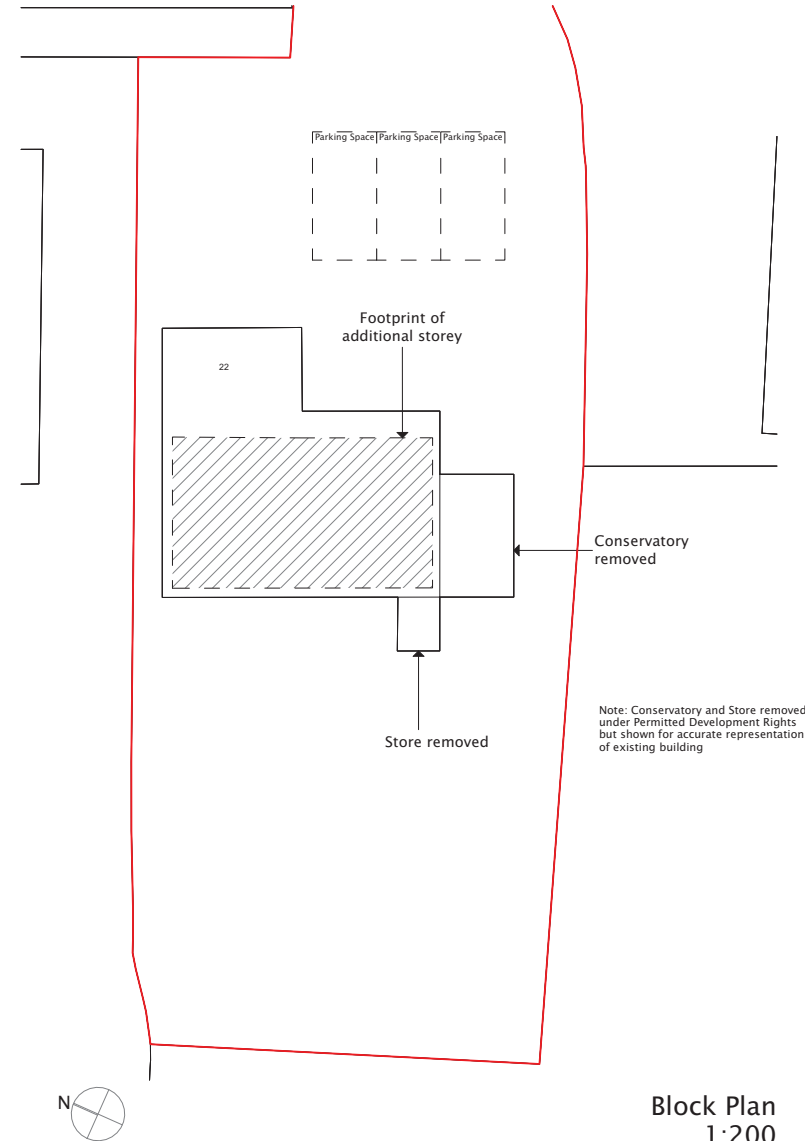

SCALE 1:200
 @A3 0 4 8 12m

Note: Conservatory and Store removed under Permitted Development Rights but shown for accurate representation of existing building

Design information is work in progress and subject to detail development & Client approval. Accommodation schedules and figures provided are subject to amendments following coordinated input by others in the design team. Dimensions must be checked on site with any discrepancies reported to the Architect for confirmation prior to any construction. Costings should not be finalised until approval / confirmation by relevant authorities and Client. Any topographical / Ordnance Survey information visible has prepared by a third party, no responsibility will be accepted for accuracy or completeness of the survey.

Rev	Date	Description	CLIENT C Long PROJECT 22 WAVERLEY AVENUE, NETLEY TITLE Location and Block Plans	DRAWN BY RW DATE 1.11.23 SCALE @A3 1:1250, 1:200	jlrw ARCHITECTURE jlrw.co.uk PLANNING PROJECT 22042 DRAWING 100 REVISION -
-	01.11.23				