


Proposed Elevations


scale 1:100 0m 1.0 2.0 3.0 4.0 5.0 6.0 7.0 8.0 9.0 10.0m




Front East

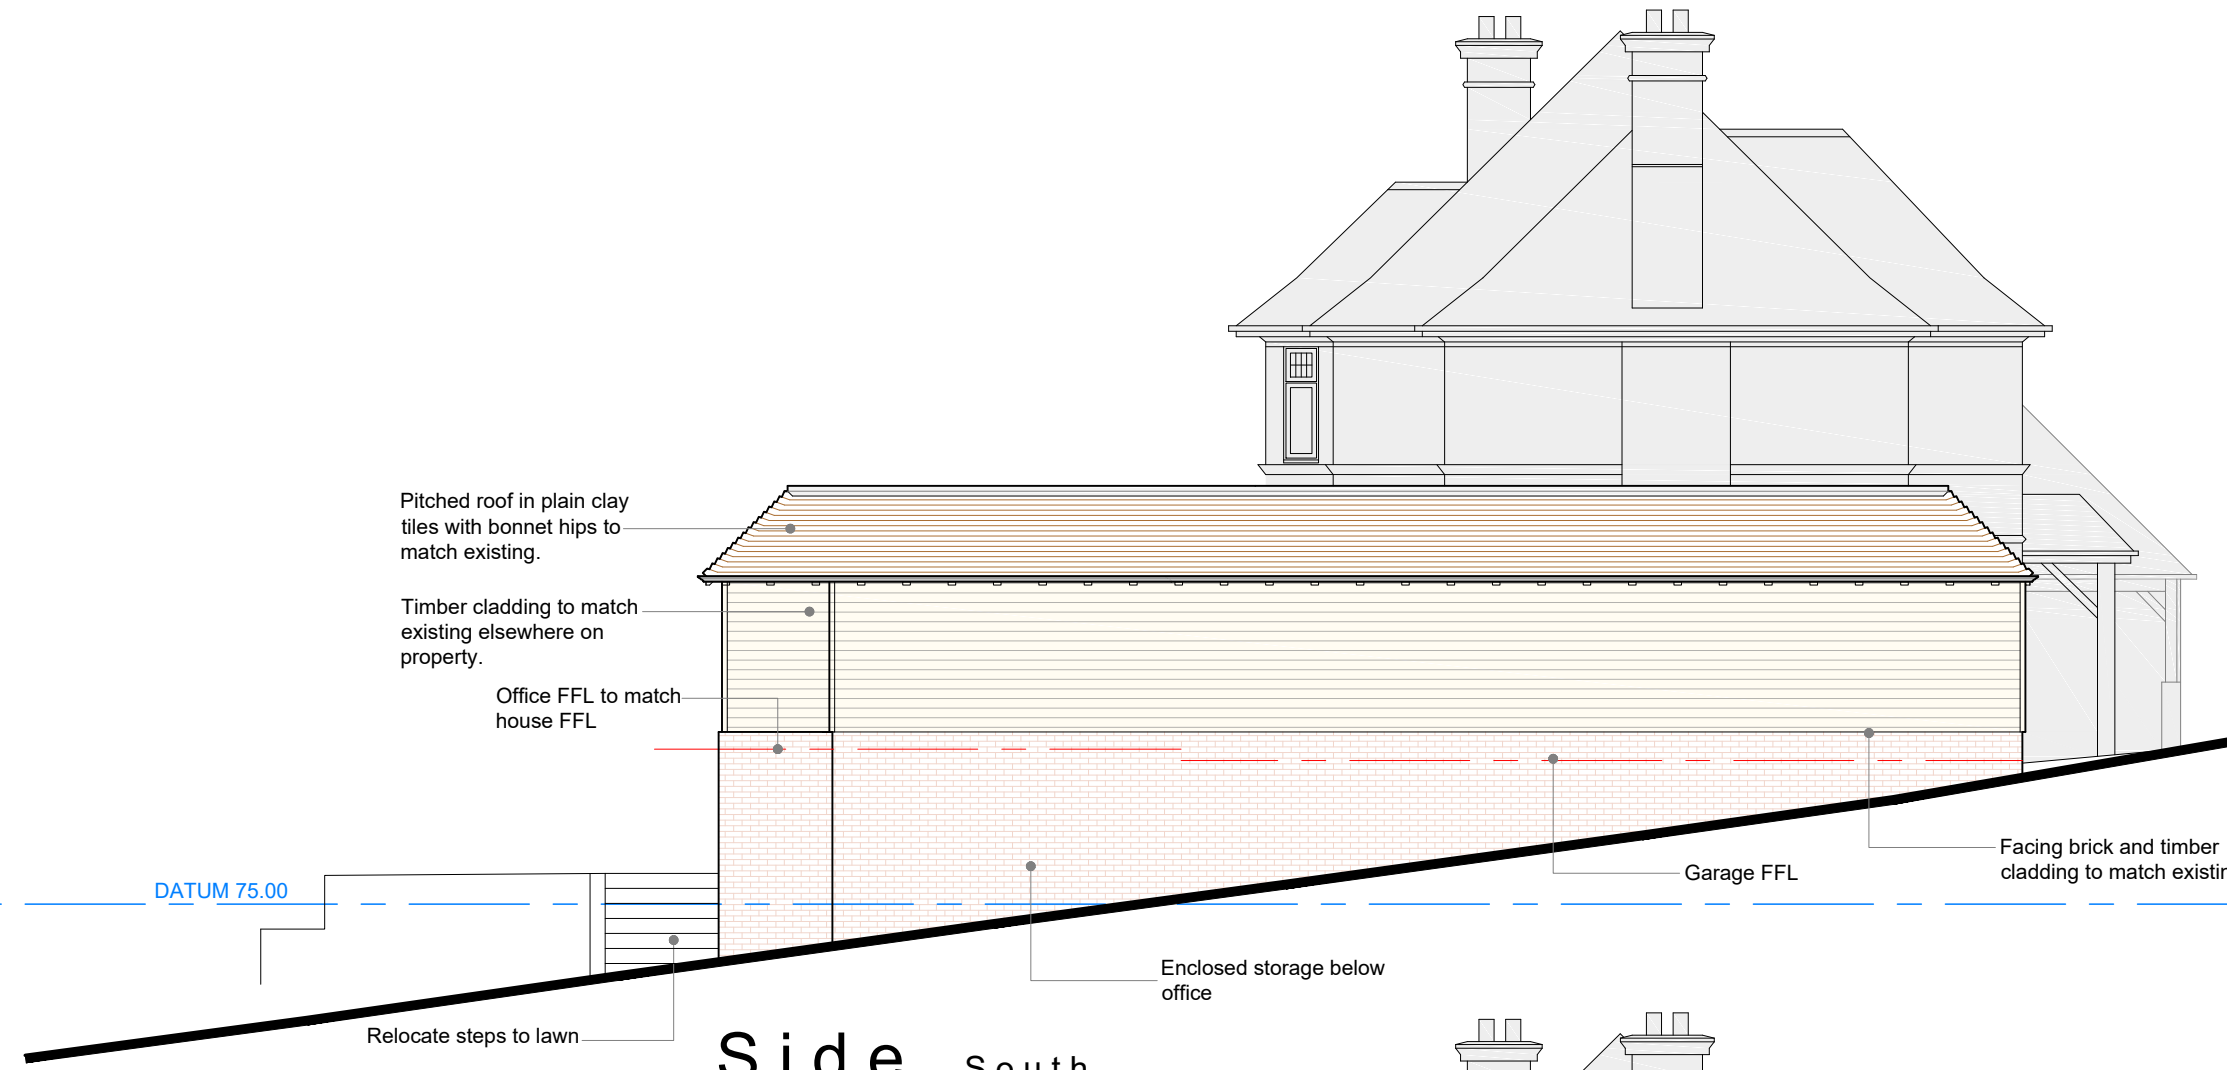

Side South

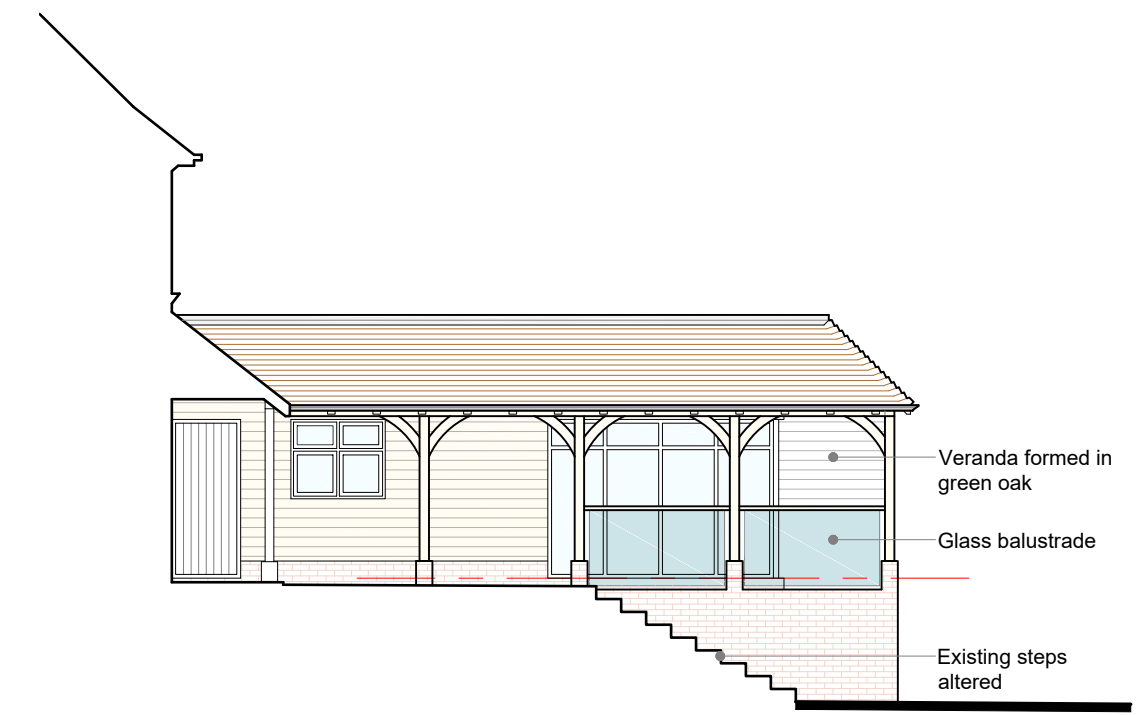

Side North

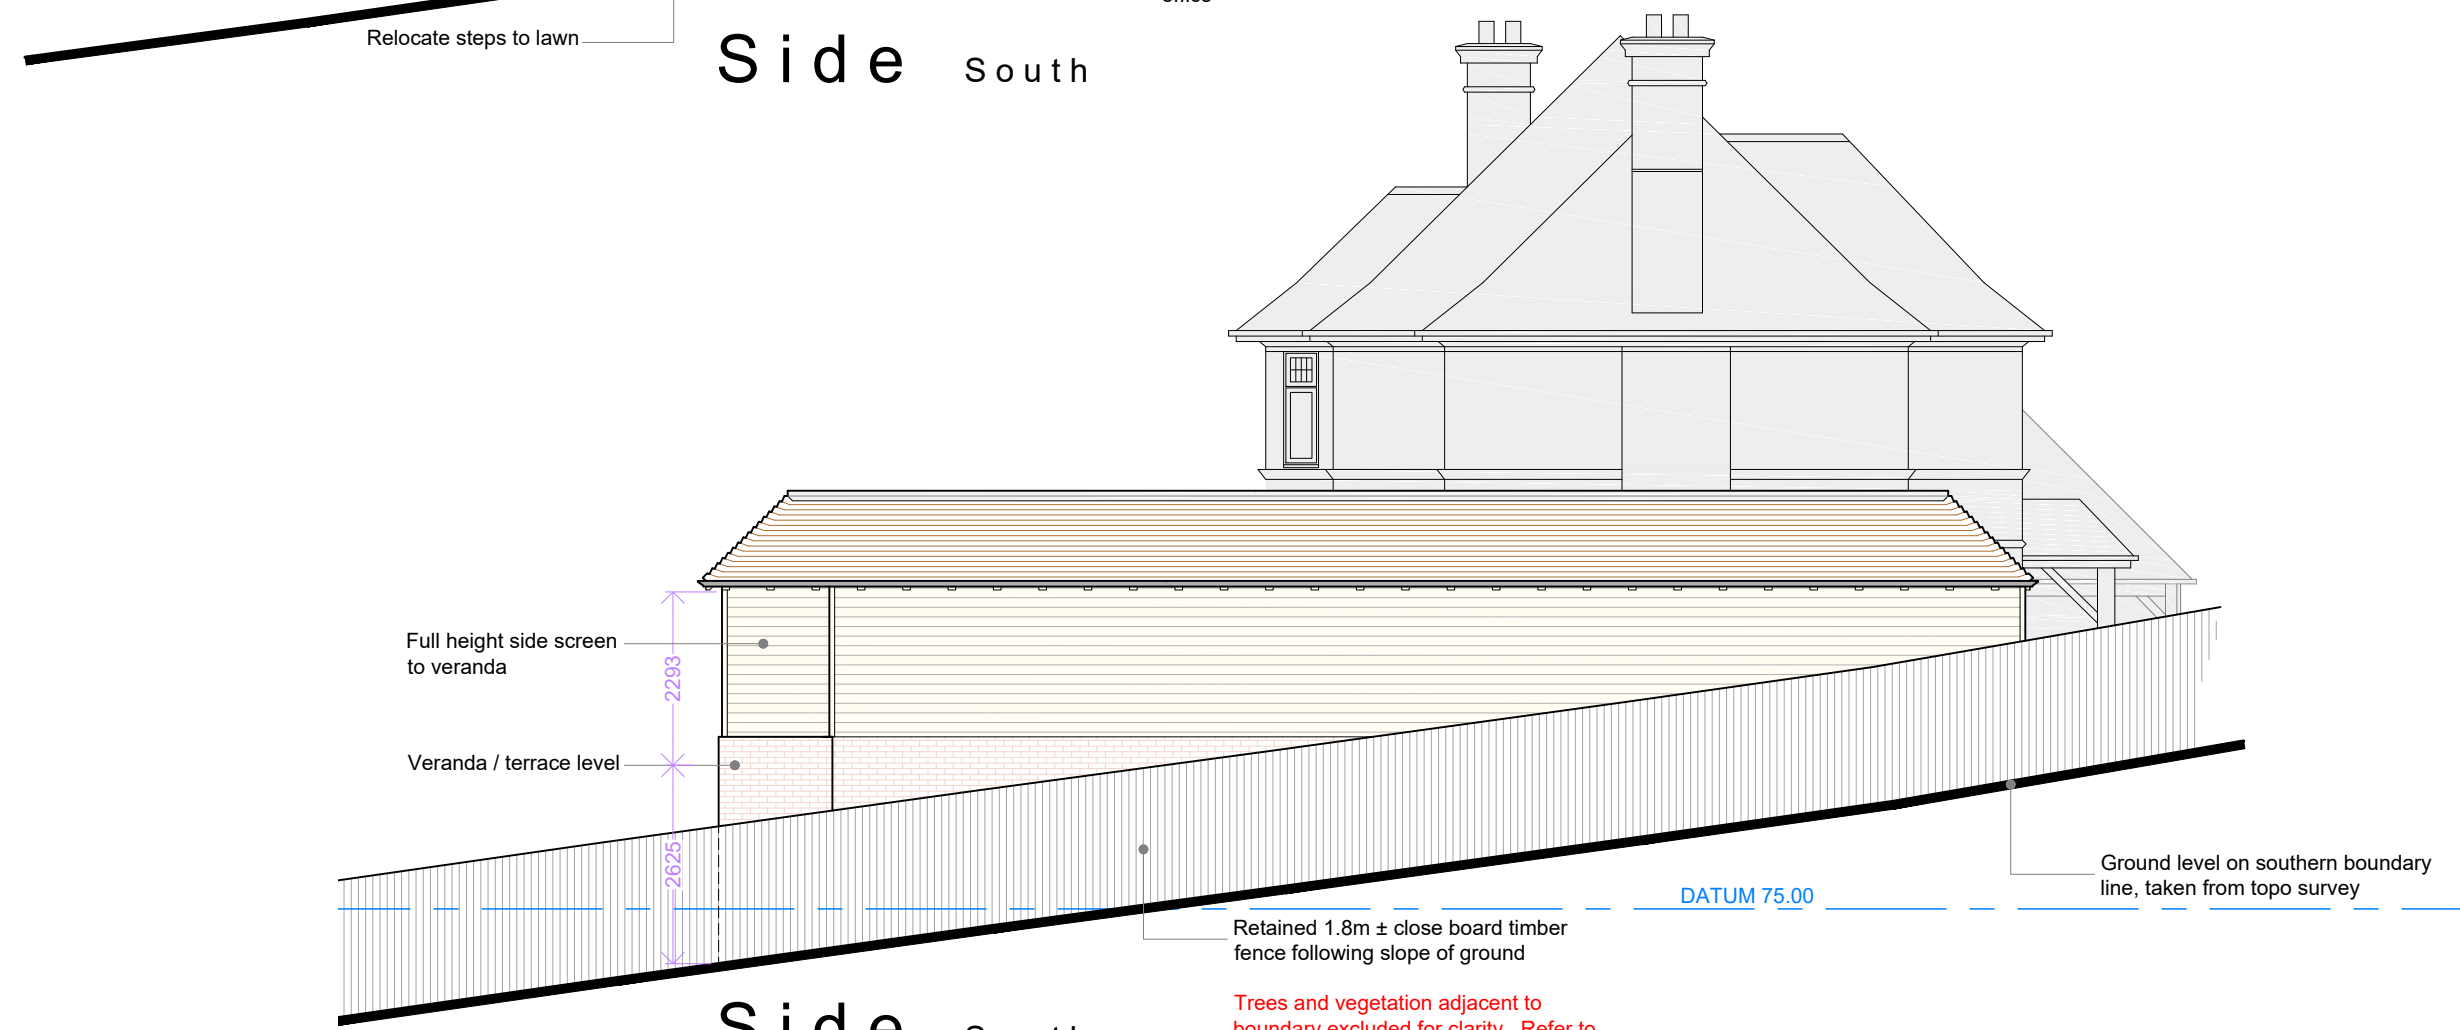


Side South



Rear West

Side North

Side South

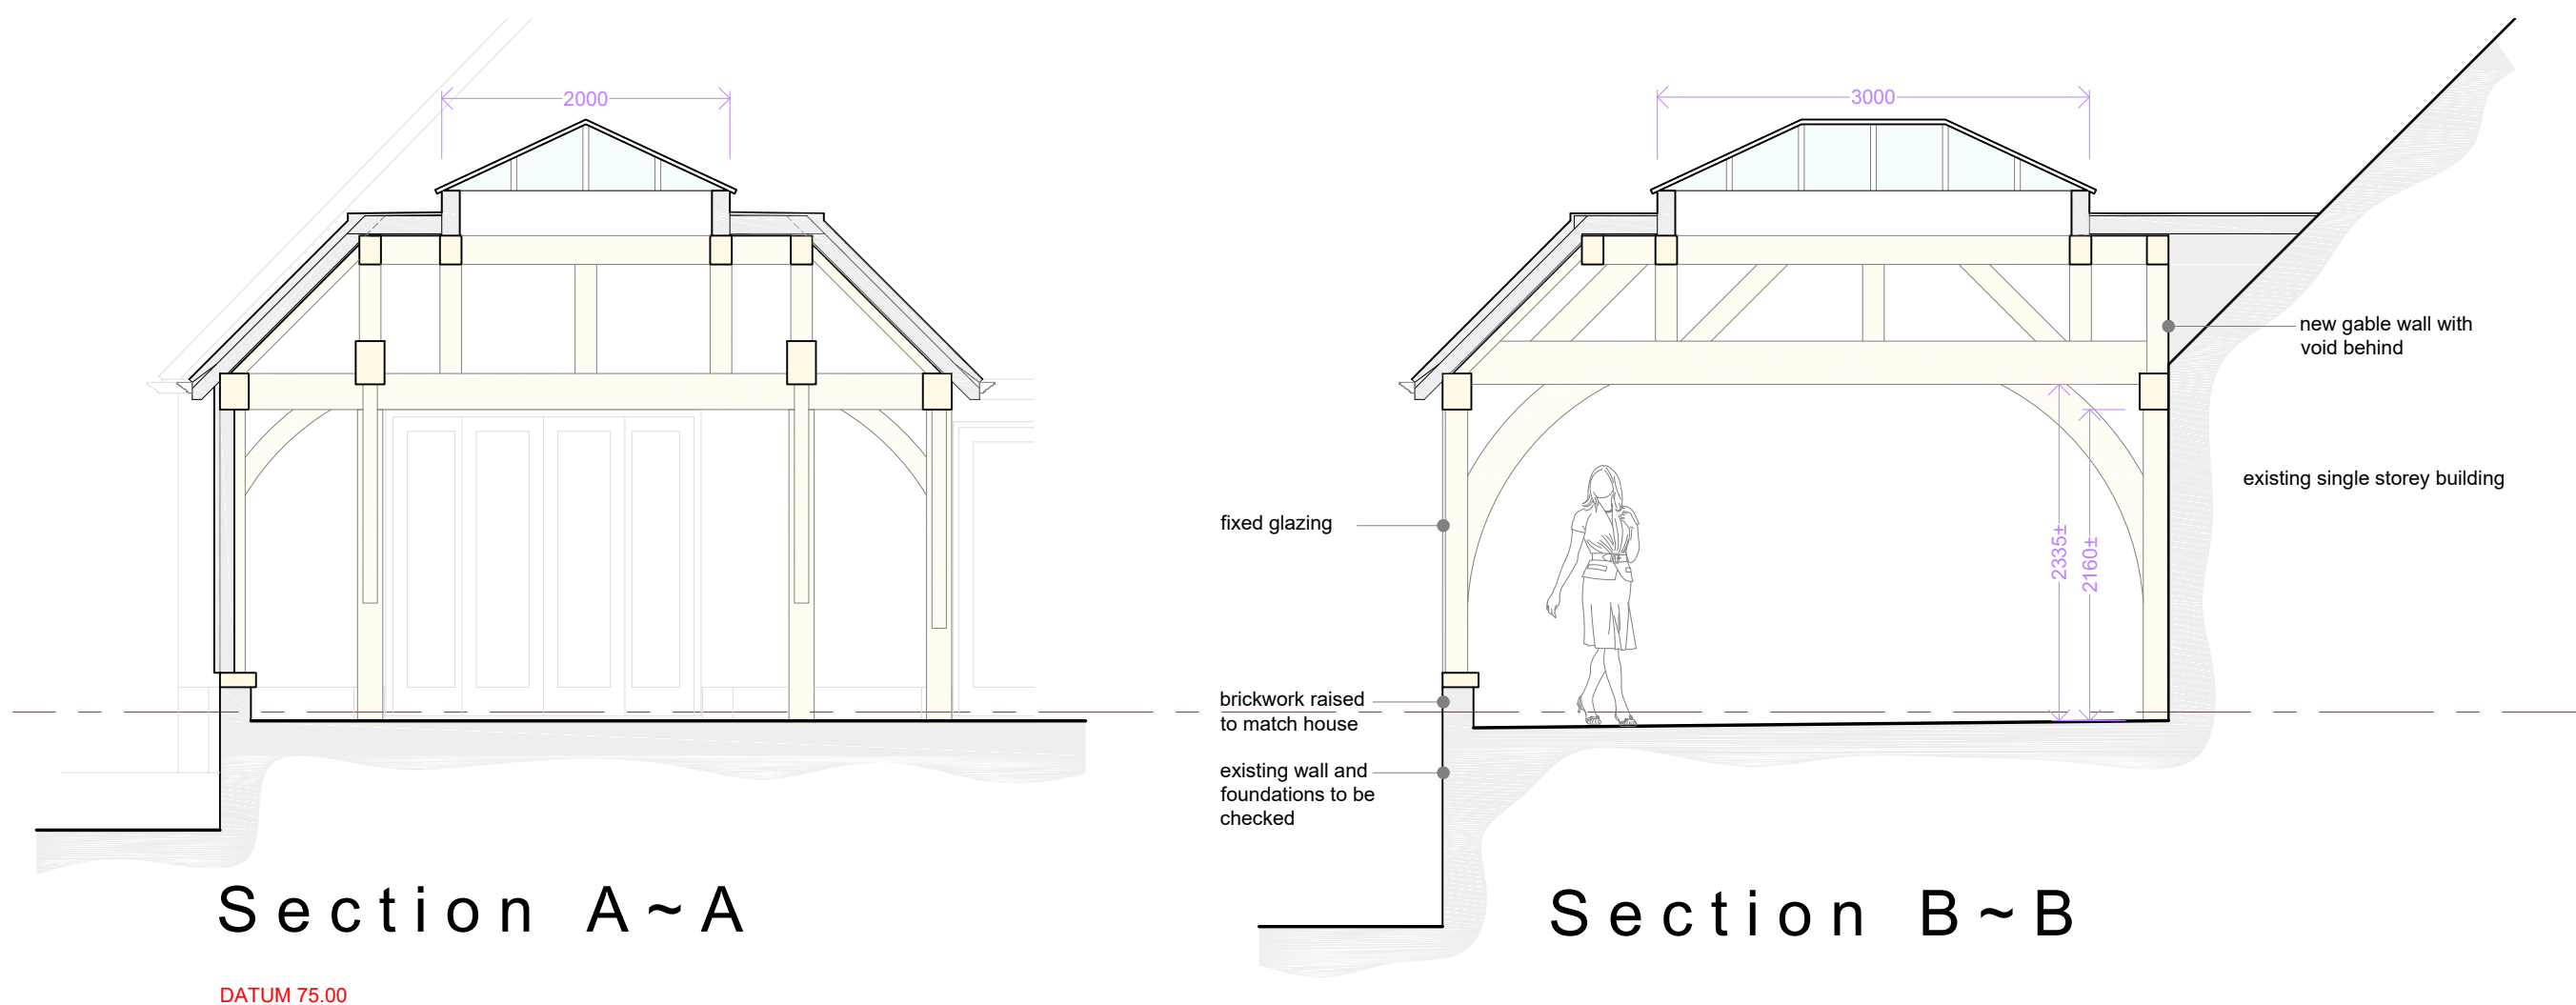

Section A~A

Section B~B

C 01.11.23 Screen added to side of veranda
B 18.10.23 Fence on south boundary added, dimensions added at request of planners
A 02.08.23 Prepared for planning submission

Rev: Date: Description:

Status:

Planning

Title:

Proposed Extensions:
Elevations & Sections

Project:

82 Chalk Hill
West End
Southampton
SO18 3DB



N & J Design Ltd
7 Hedley Gardens
Hedge End
Southampton
SO30 2WT

t: 07840 404620 www.nandjdesign.co.uk

General Notes:

This drawing is the copyright of N & J Design Limited and may not be copied in whole or in part without prior permission.

It is the clients/developers responsibility to ensure all relevant approvals are in place and conditions satisfied prior to commencement of works, including, but not limited to:
The Party Wall etc Act 1996
Local Authority Planning Consent
Highways (Road opening permit)
Local Water Authority
Building Regulations (Local Authority, NHBC etc)
Environment Agency

Drawn: N. Keatley Date: 27.06.23

Checked: Date:

Scale: 1:50 1:100 Revision: C

Drawing no:
2022.10.01/PL04