


A3

ORIGINAL
PLOT SIZE

Reproduced from Ordnance Survey Superplan Data with the permission of The Controller of His Majesty's Stationery Office. Crown Copyright - Licence No. AL100034021

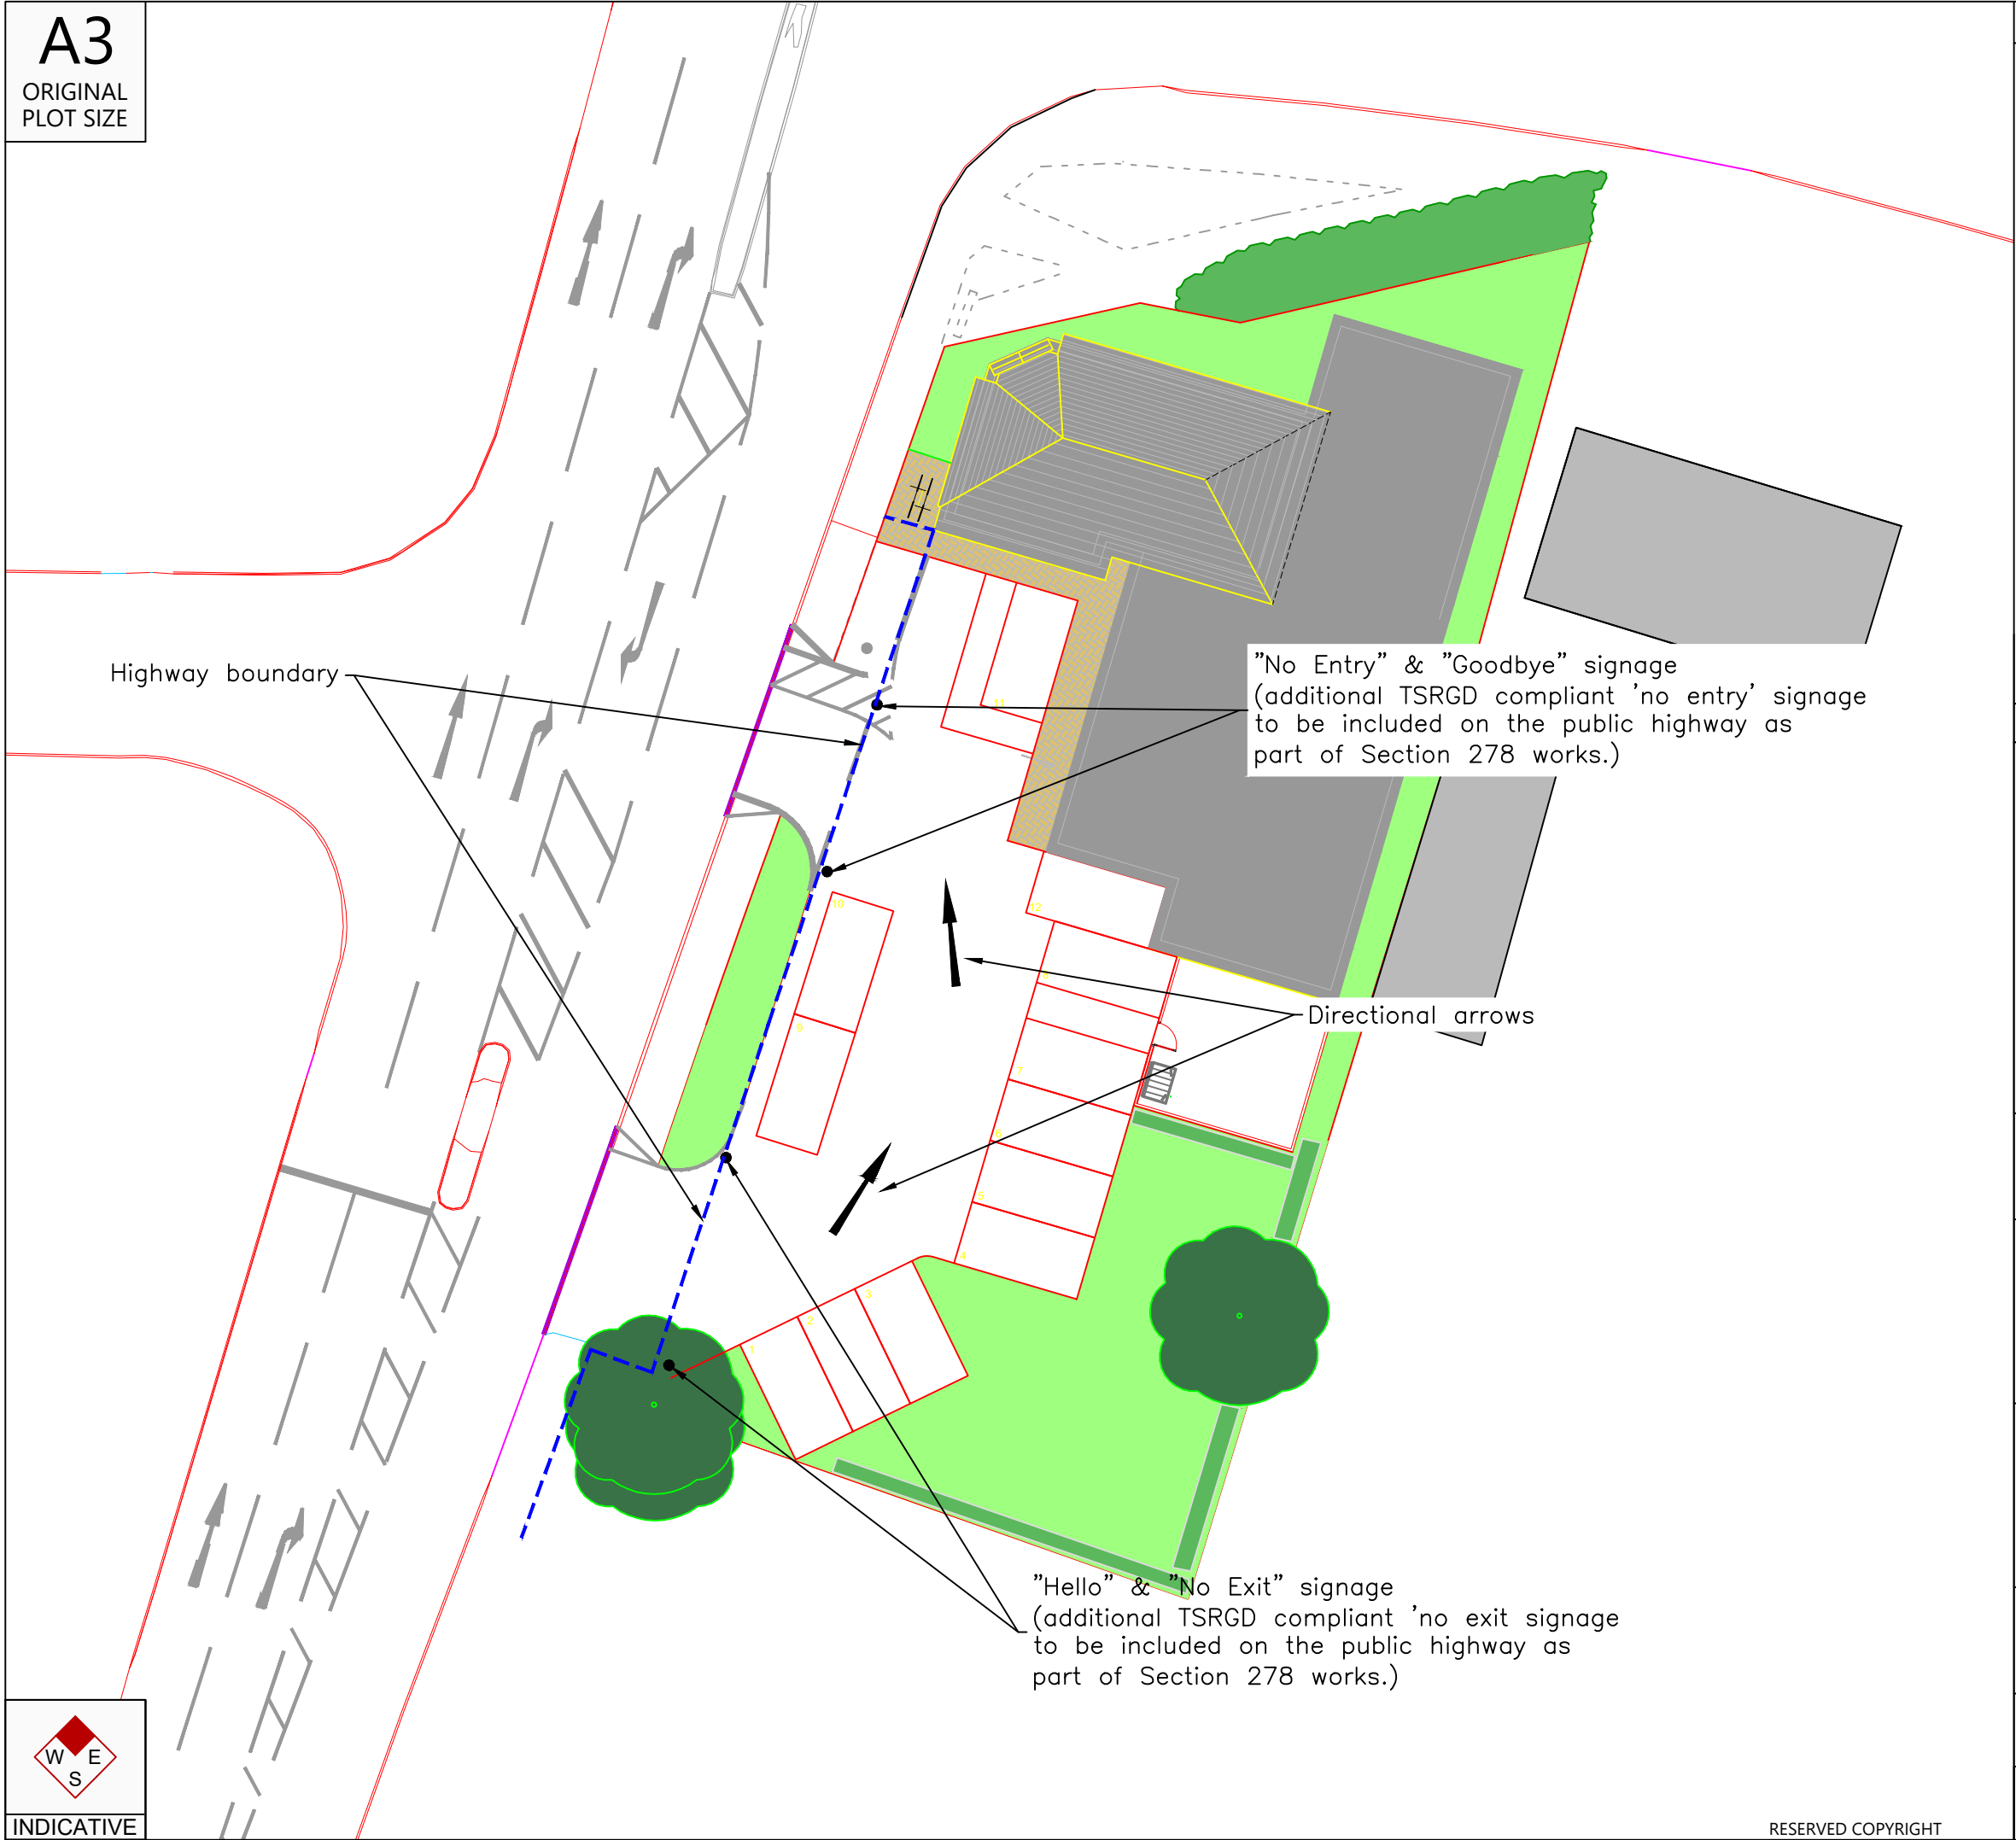

Bristol
Cambridge
London
Oxford
Welwyn Garden City



1 Giltspur Street
London
EC1A 9DD
020 7119 1155
www.tpa.uk.com

CLIENT:

CORDAGE 13 LTD

PROJECT:

**BOURNEMOUTH ROAD,
CHANDLERS FORD,
EASTLEIGH**

TITLE:

**PROPOSED ACCESS
SIGNAGE AND DIRECTIONAL
ARROWS**

STATUS:

FOR INFORMATION

SCALE: 1:250	DATE: 27.7.23	DRAWN: NH	CHECKED:	APPROVED: NH
-----------------	------------------	--------------	----------	-----------------

JOB NO: 2208-062	DRAWING NO: PL08	REVISION: B
---------------------	---------------------	----------------

RESERVED COPYRIGHT



INDICATIVE