
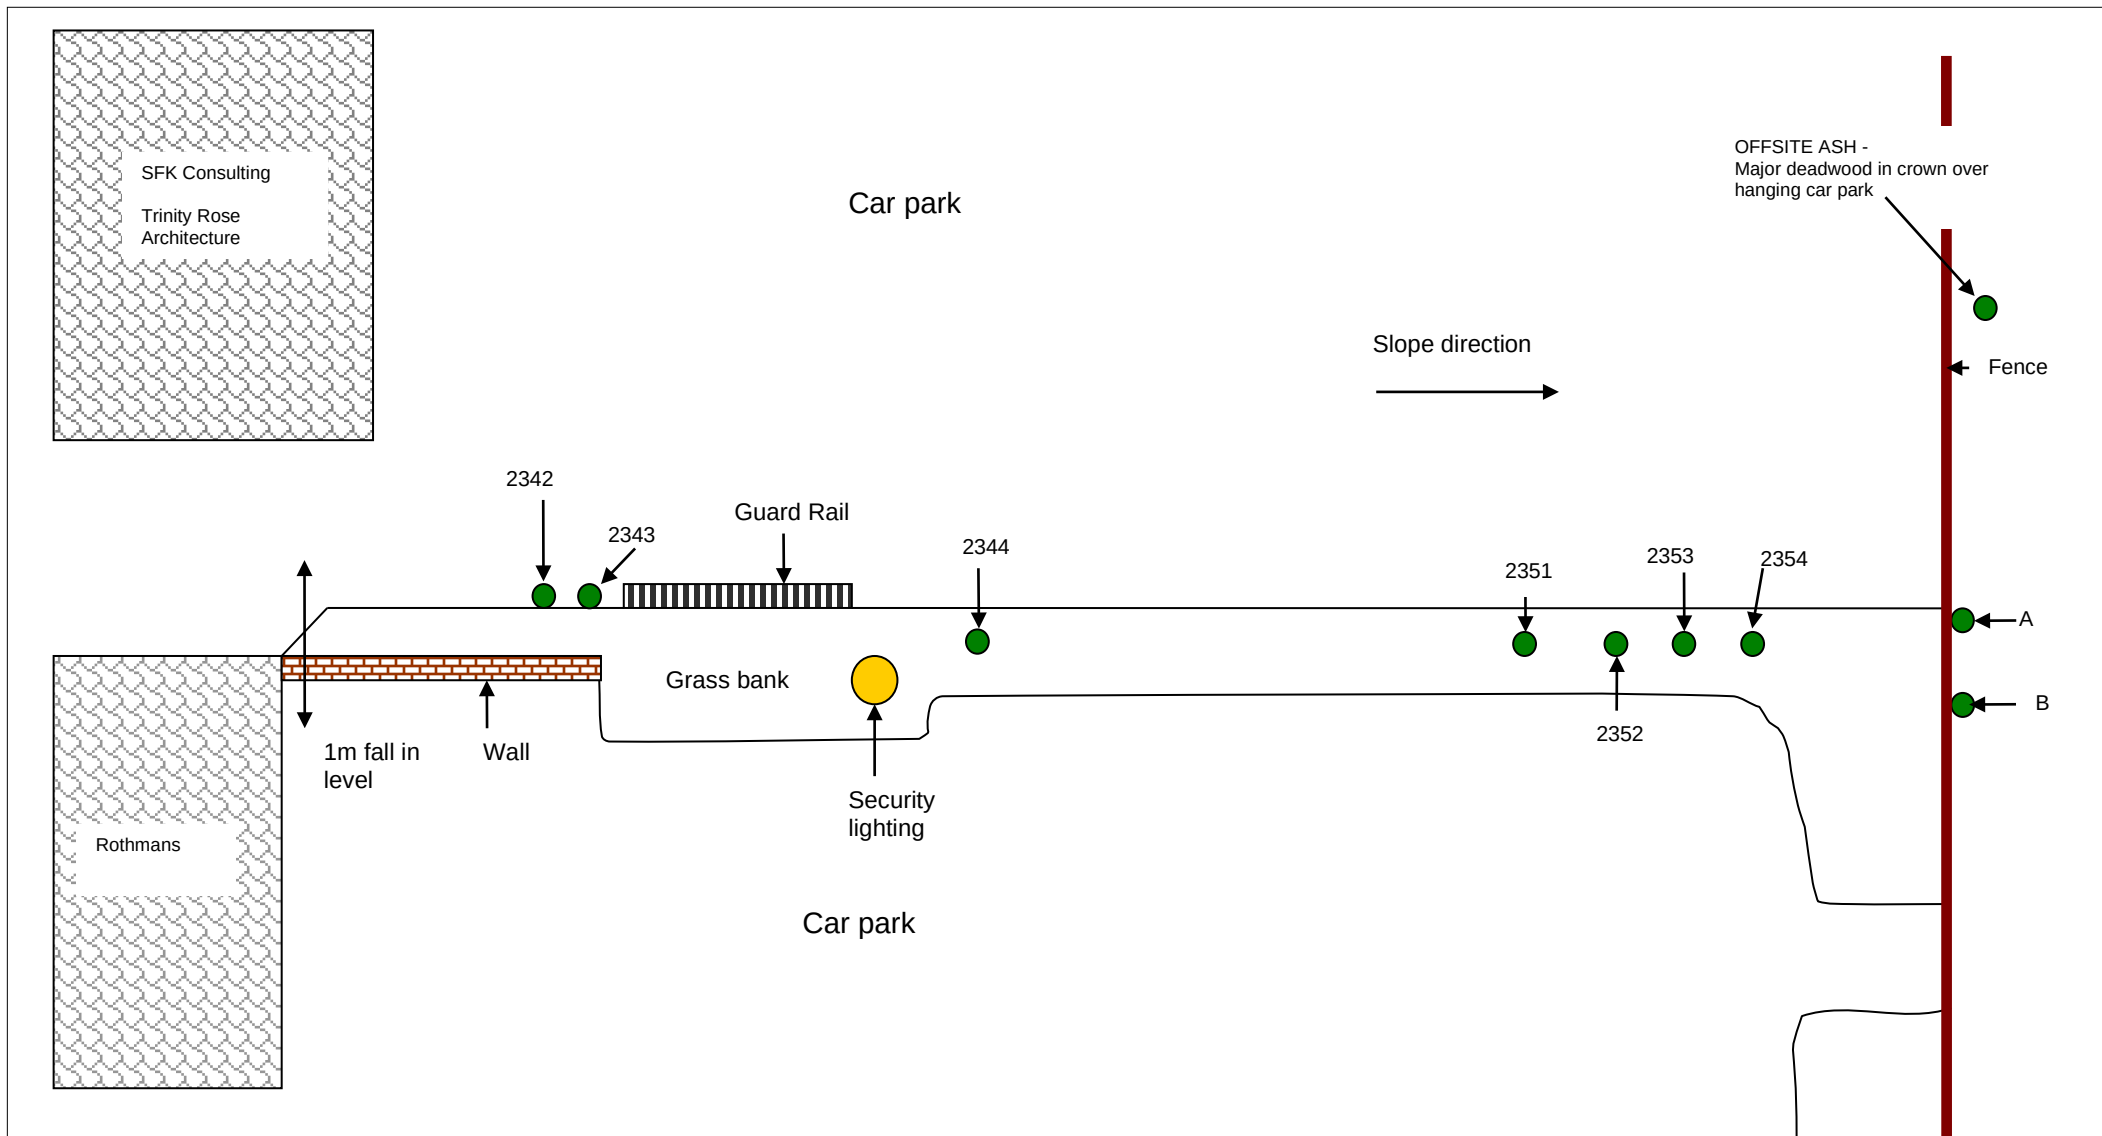


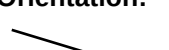

 CBA Trees Chesil House, Arrow Close, Boyatt Wood, Hampshire, SO50 4SY Tel: 02380 986299 Email: info@cbatrees.co.uk	Drawing Title: Tree Location Plan – 125 Winchester Road, Chandlers Ford	Job No: CBA7726	Client: Dentons SIPP AW Bennett & AJ Perriam c/o Rothmans		Orientation:  N
		Drawing No: CBA7726.01 TLP	Date: 19.10.23	Scale: Not to Scale	