



PRELIMINARY

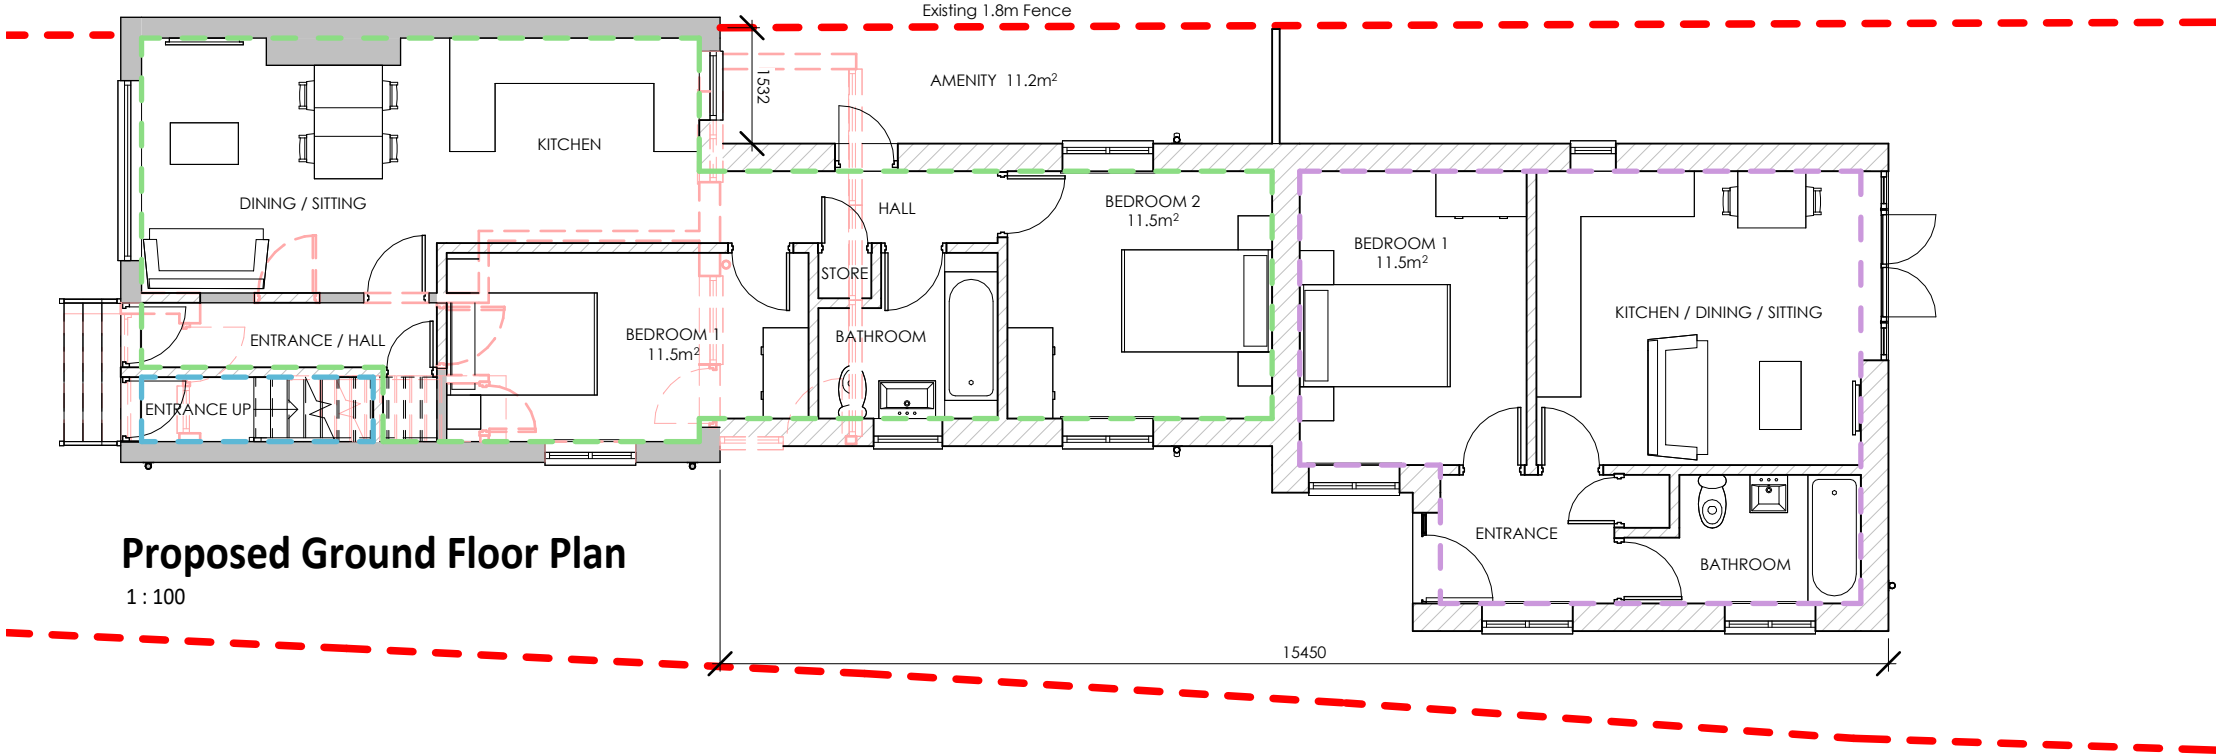

Proposed Ground Floor Plan
1 : 100

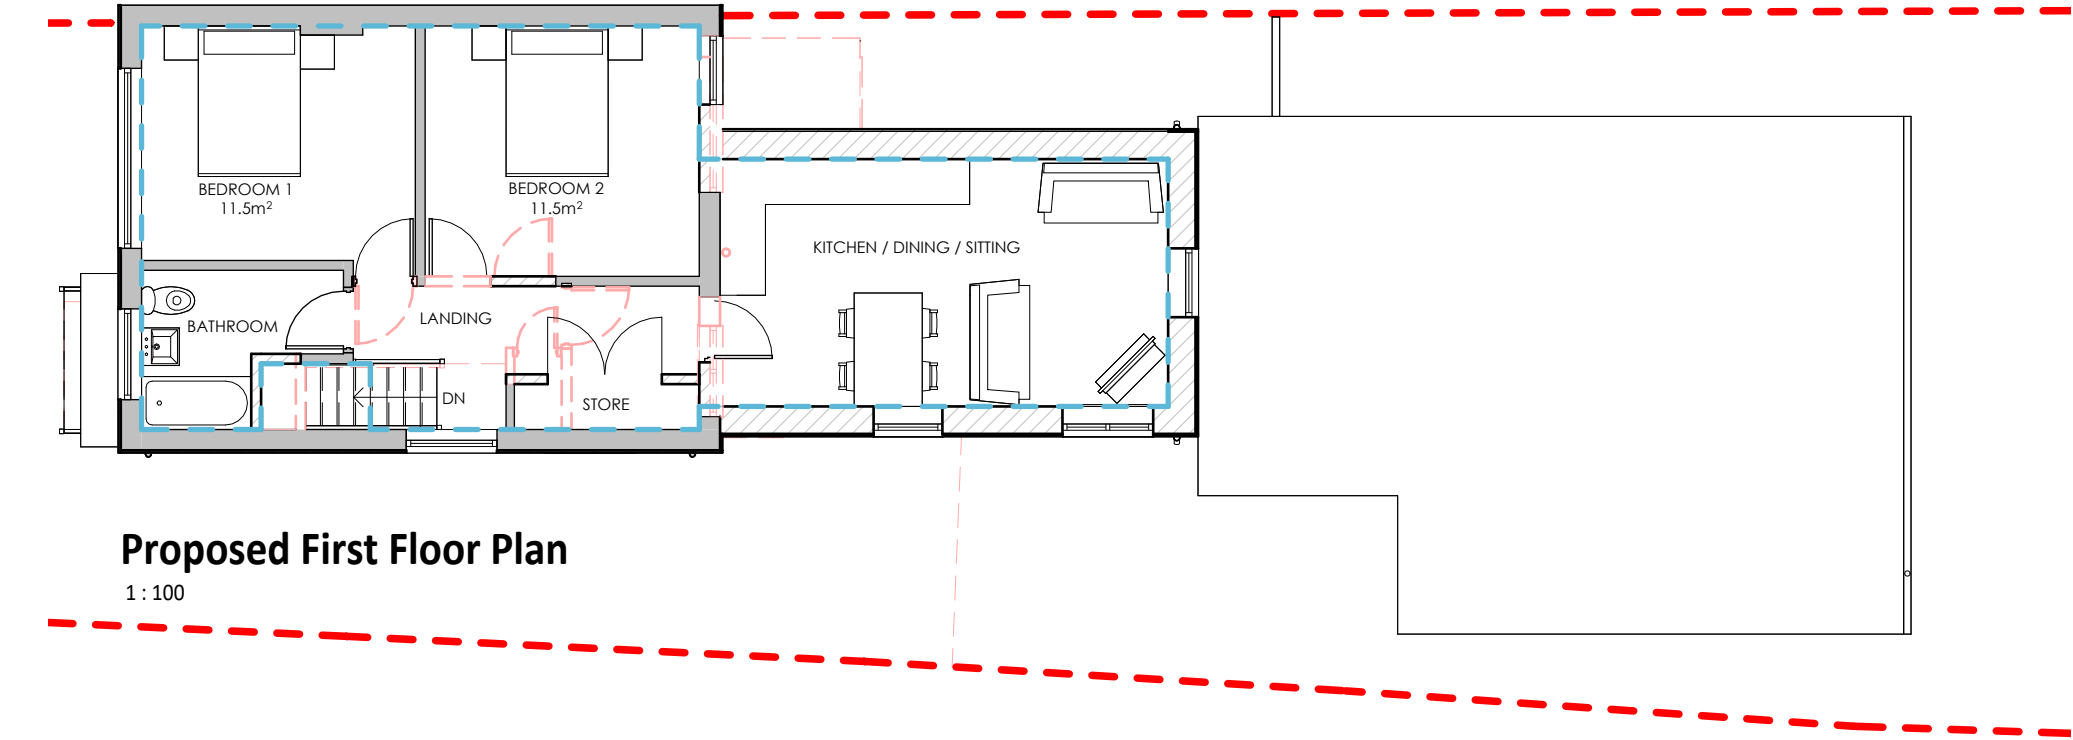

Proposed First Floor Plan
1 : 100

Accommodation Schedule

Flat 1 (Green)	2 Bed	61.0m ²
Flat 2 (Blue)	2 Bed	61.0m ²
Flat 3 (Purple)	2 Bed	39.0m ²

--	--	--	--

Rev	Description	Date	By
-----	-------------	------	----