



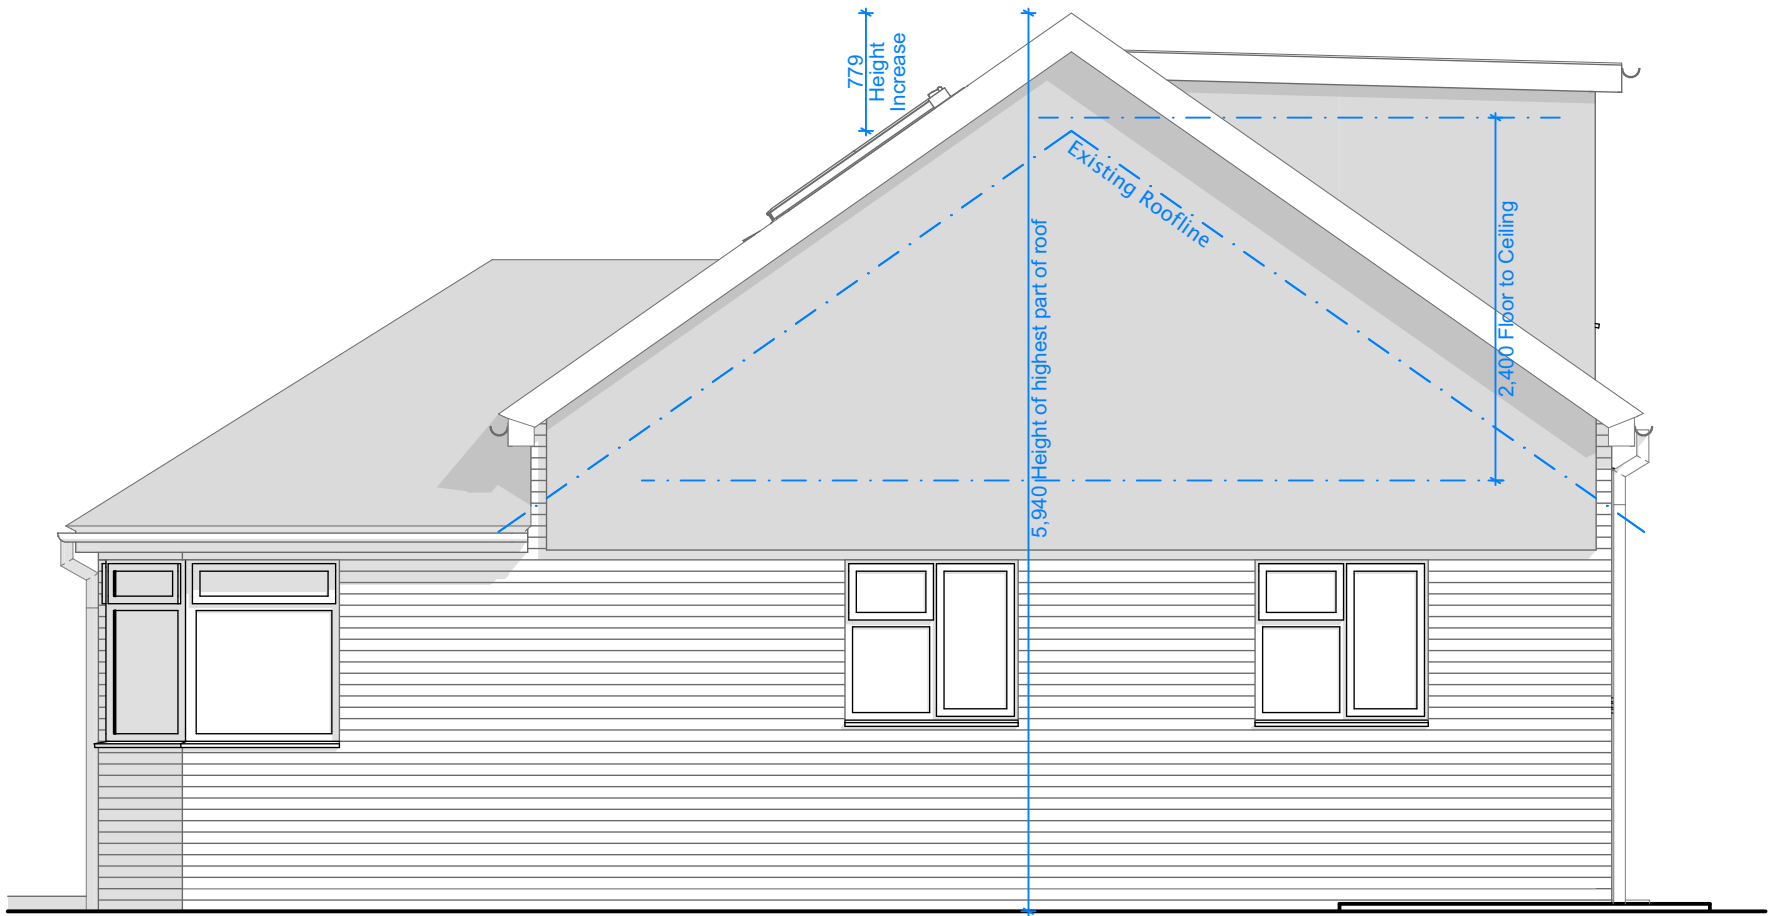

Side Elevation
1:50

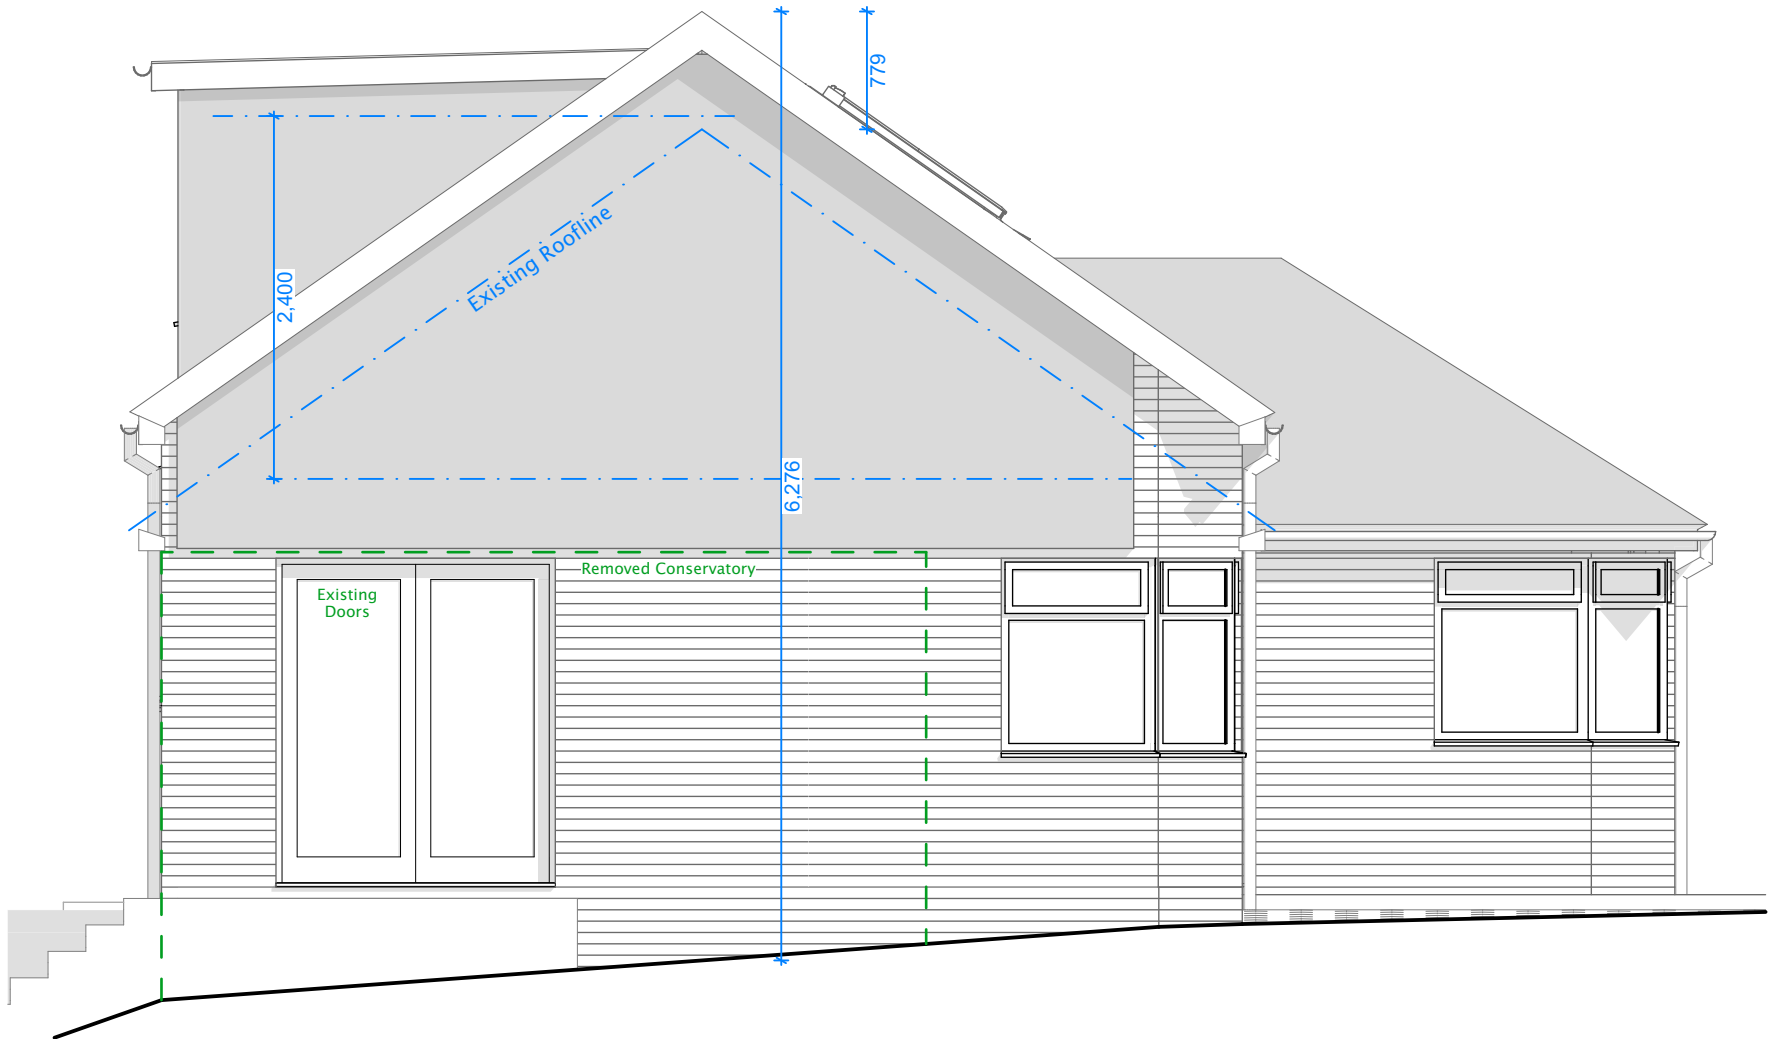

Side Elevation
1:50

Design information is work in progress and subject to detail development & Client approval. Dimensions must be checked on site with any discrepancies reported to the Architect for confirmation prior to any construction. Costings should not be finalised until approval /confirmation by relevant authorities and Client. This drawing does not indicate the structural integrity/requirement of existing or proposed works, all alterations must be confirmed by a qualified structural engineer.

SCALE 1:50 0 1000 2000 3000 4000 5000mm

Rev	Date	Description	CLIENT C Long	DRAWN BY RW	PROJECT DATE 1.11.23	SCALE @A3 1:50	PROJECT 22042	DRAWING 106	REVISION -
-	01.11.23		22 WAVERLEY AVENUE, NETLEY						
			Elevations Proposed Continued			jlrw ARCHITECTURE jlrw.co.uk			
						PLANNING			