



bawden
tree care

Unit 1 Mills Way Centre
Boscombe Down Business Park
Amesbury, Wiltshire
SP4 7AU
Tel: 01980 622185
Email: info@bawdentreecare.com

4 St Leonards View

SCALE :
1 : 250


@ A4

DATE :
01/06/2023



Survey Ref: 2023-2282

Map data shown may contain Ordnance Survey © products supplied by
Pear Technology Services Ltd; Email: info@peartechnology.co.uk
© Crown Copyright and database rights from date shown above
Ordnance Survey © licence number 100023148

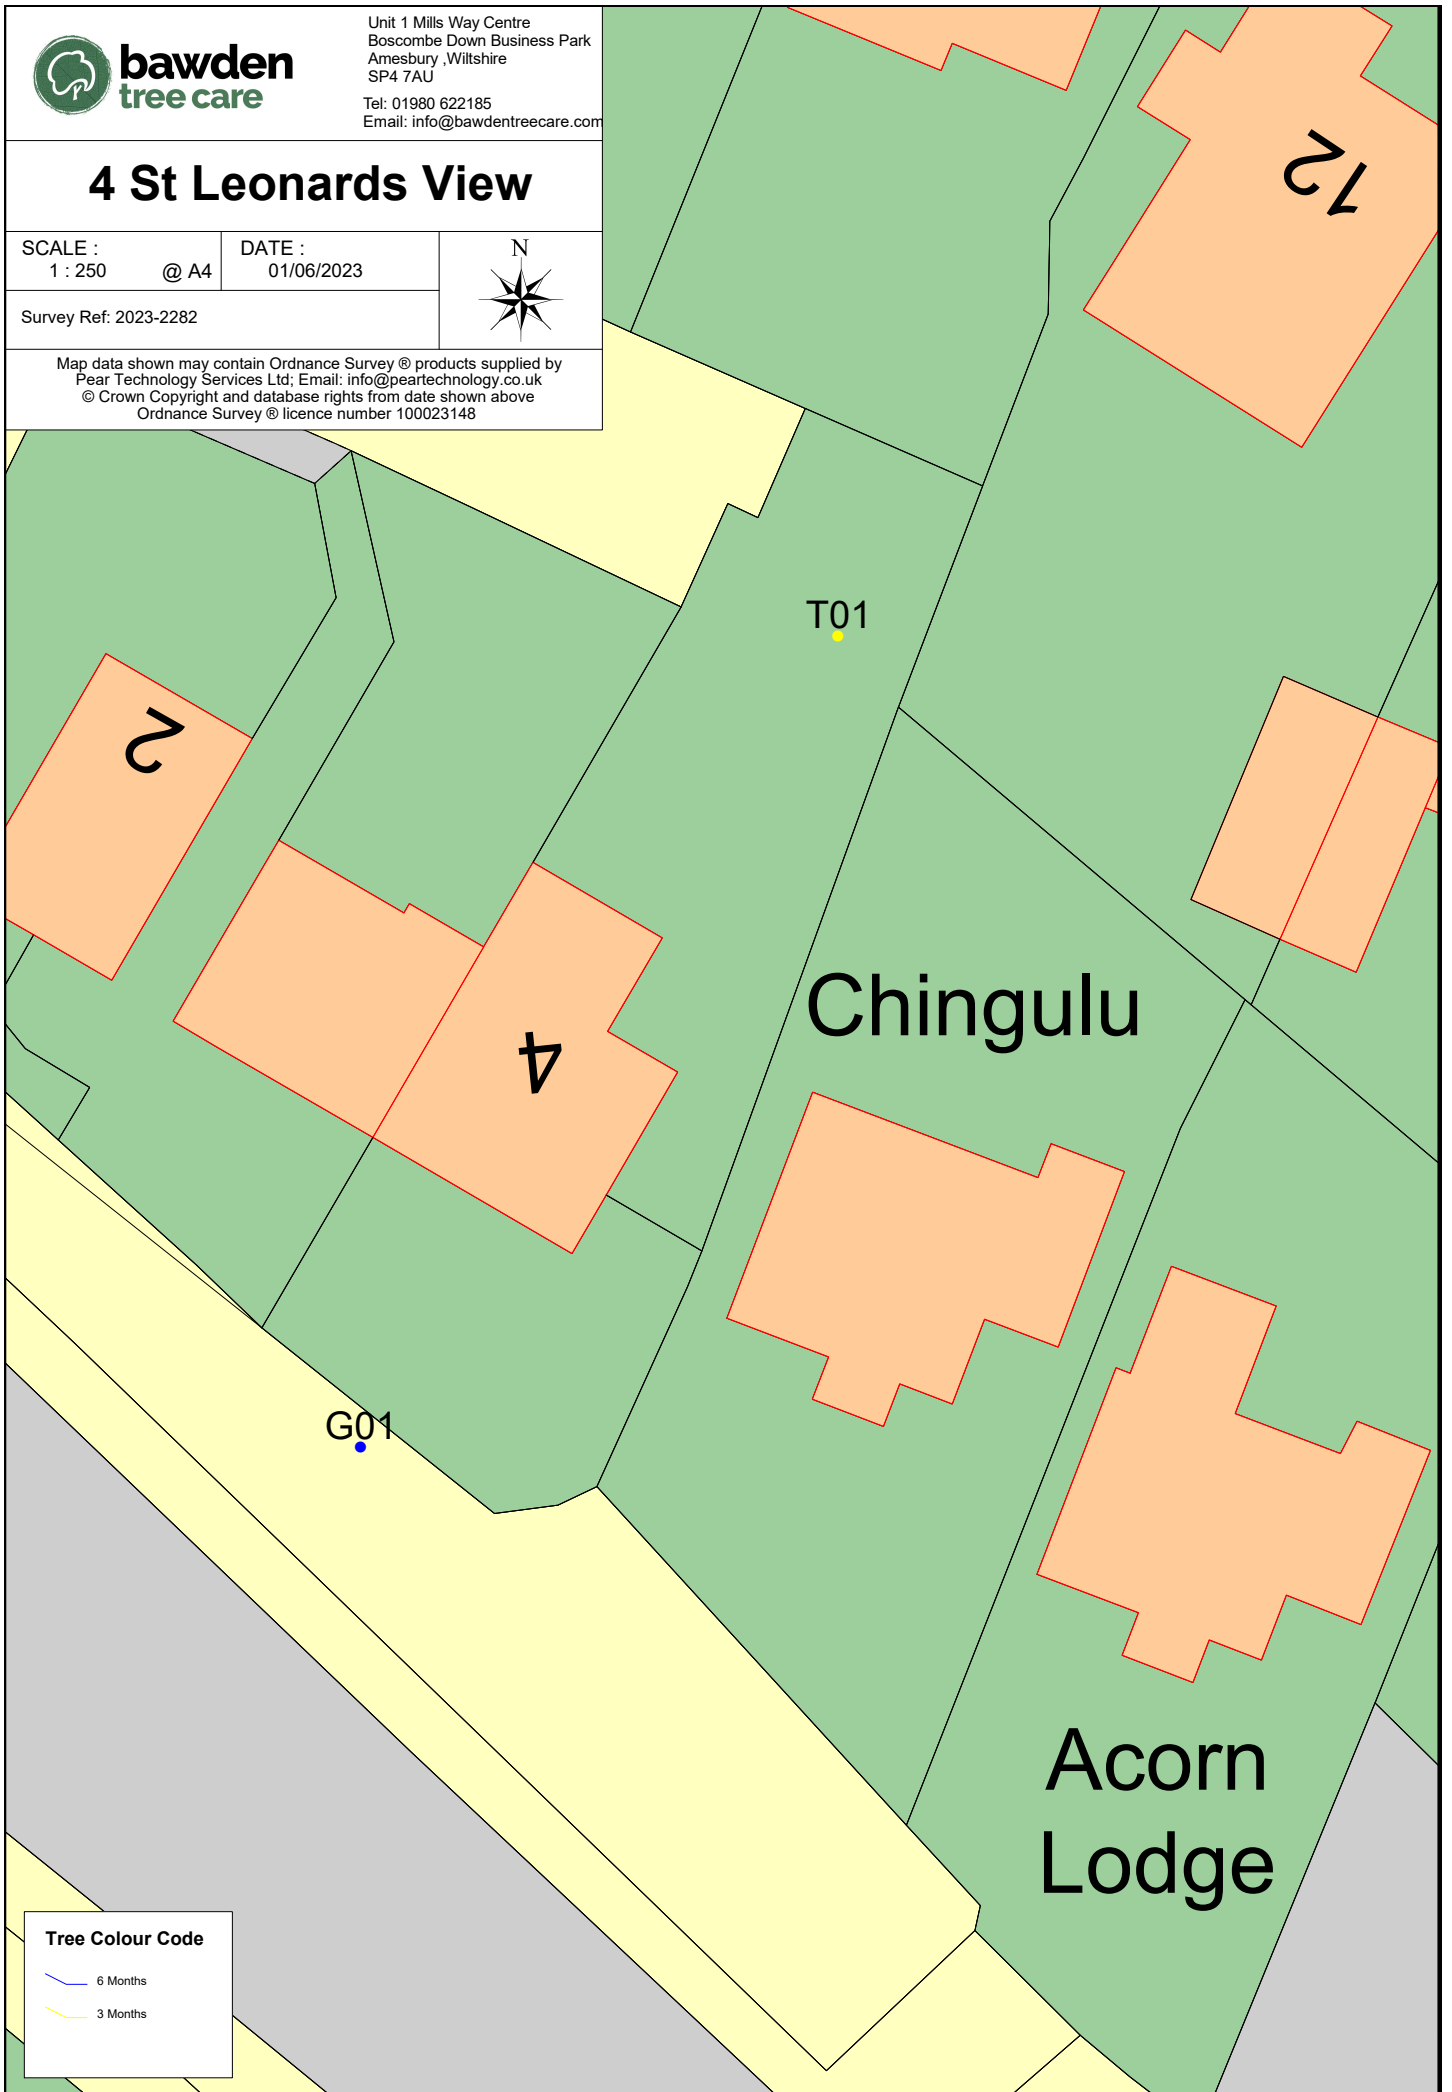

Tree Colour Code

- 6 Months
- 3 Months