



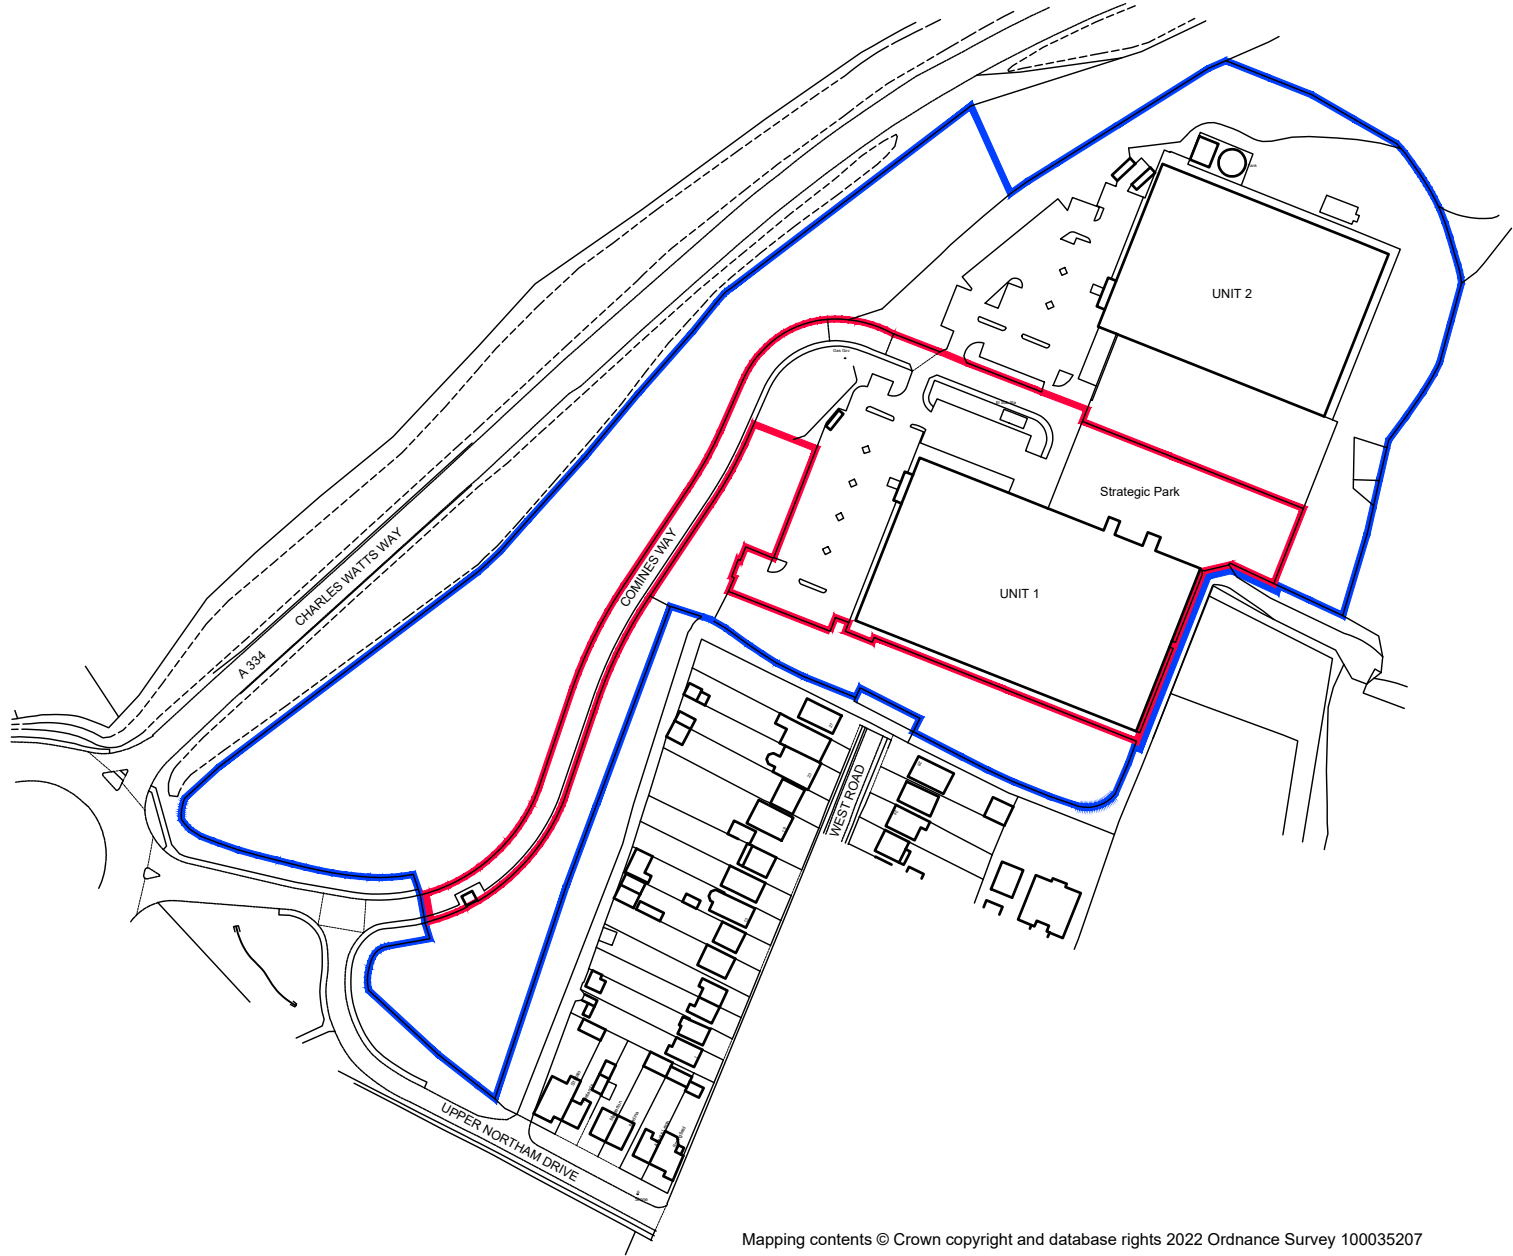

Mapping contents © Crown copyright and database rights 2022 Ordnance Survey 100035207

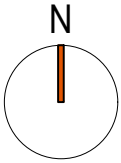

notes:

1. This drawing is the copyright of vision architects limited

2. DO NOT copy, alter or reproduced in any way or pass to a third party without written authority

4. READ in conjunction with other Consultants documentation & drawings regarding this project

5. DISCREPANCIES should be reported in writing to the project architect or engineer immediately

MODEL FILE REFERENCE - 230010-A-P-PL_Planning

© Copyright Reserved

rev.

description

2023.10.26

AJC

dp

2023.10.05

AJC

dp

2023.09.29

AJC

dp

scale:

1:2500 @ A3

client:

F&C Commercial Property Holdings Limited

date:

2023.09

drawn:

AJC

checked:

dp

project:

Unit 1 Strategic Park, Hedge End. SO30 4FW.

drawing:

Location Plan

status:

RIBA STAGE 03 - Planning

wessex house

upper market street

eastleigh

hampshire

SO50 9FD

t: 01794 330660

w: www.vision-architects.co.uk

vision architects

230010-A-PL-001

revision: C