

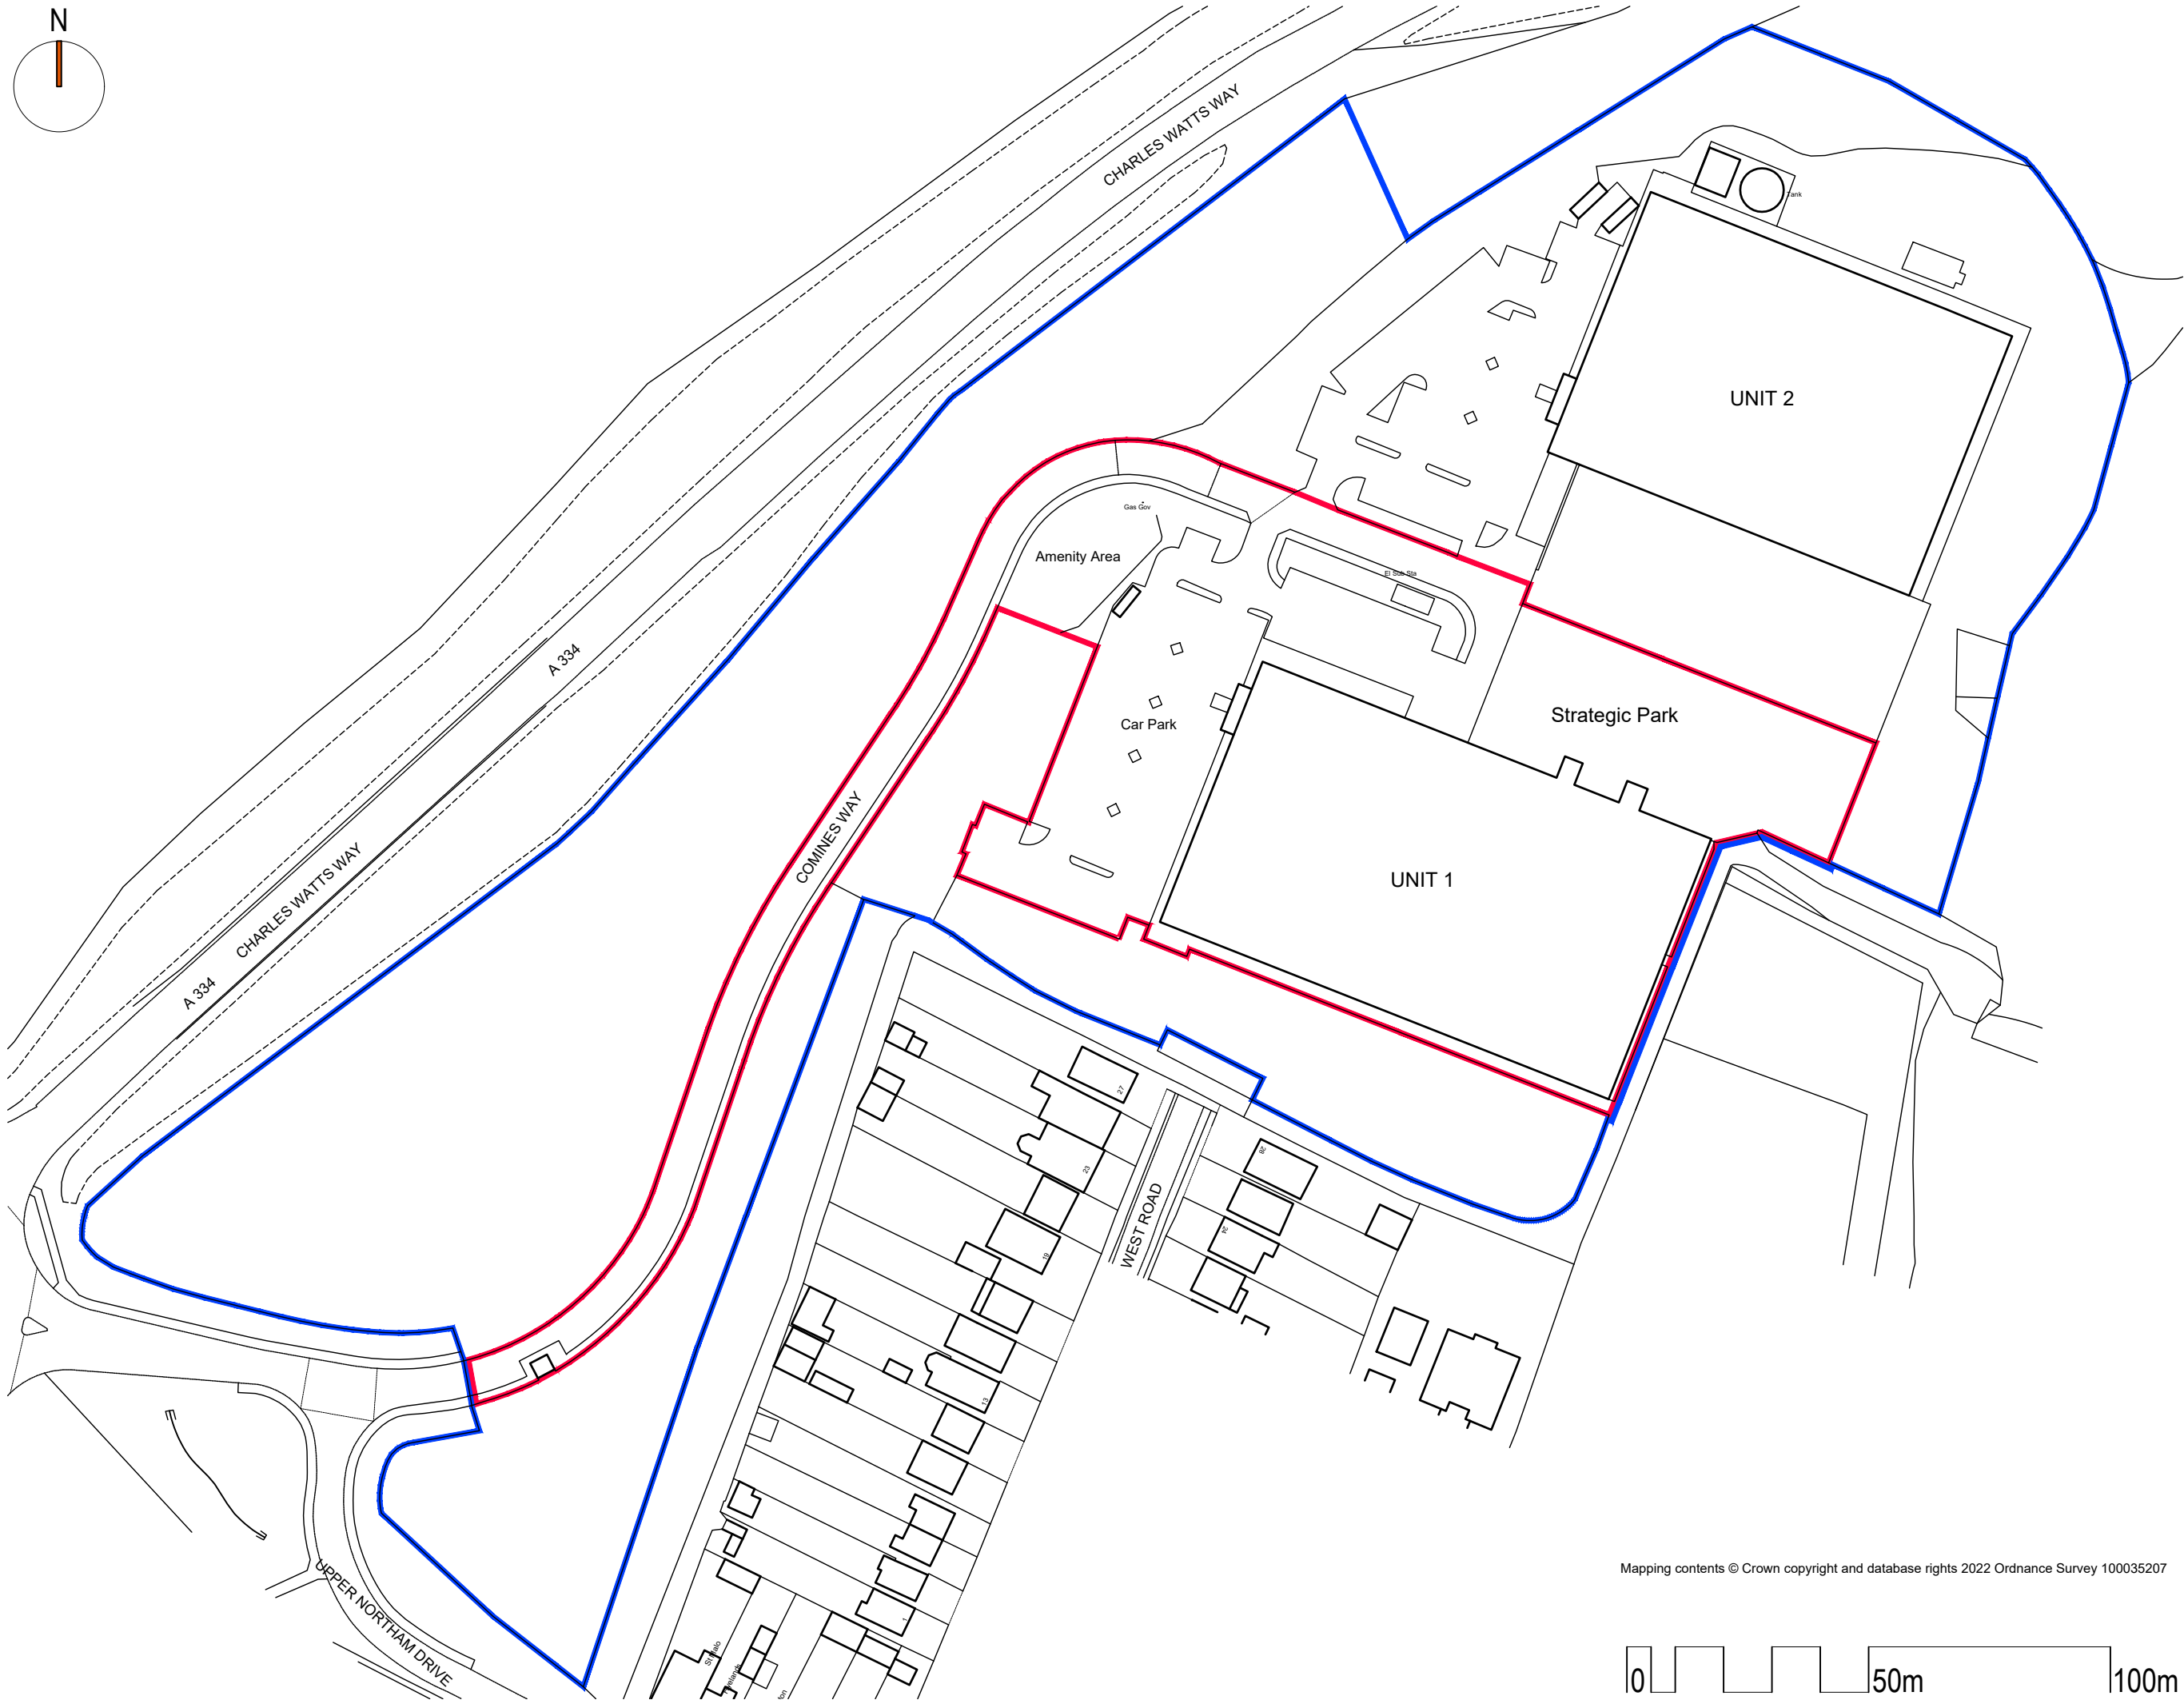


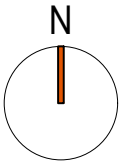

Mapping contents © Crown copyright and database rights 2022 Ordnance Survey 100035207

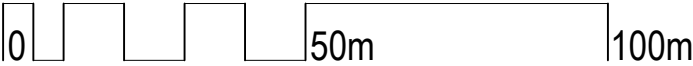

notes:

1. This drawing is the copyright of vision architects limited

2. DO NOT copy, alter or reproduced in any way or pass to a third party without written authority

4. READ in conjunction with other Consultants documentation & drawings regarding this project

5. DISCREPANCIES should be reported in writing to the project architect or engineer immediately

MODEL FILE REFERENCE - 22012-A-PL-PL_Planning

© Copyright Reserved

scale: 1:1250 @ A3

client: F&C Commercial Property Holdings Limited

date: 2023.09

drawn: AJC

checked: dp

project: Unit 1 Strategic Park, Hedge End. SO30 4FW.

drawing: Block Plan

status: RIBA STAGE 03 - Planning

2023.10.26

2023.10.05

2023.09.29

AJC

AJC

AJC

dp

dp

dp

by

ch

wessex house upper market street eastleigh hampshire SO50 9FD
t: 01794 330660 w: www.vision-architects.co.uk

vision architects

230010-A-PL-002

revision: C