


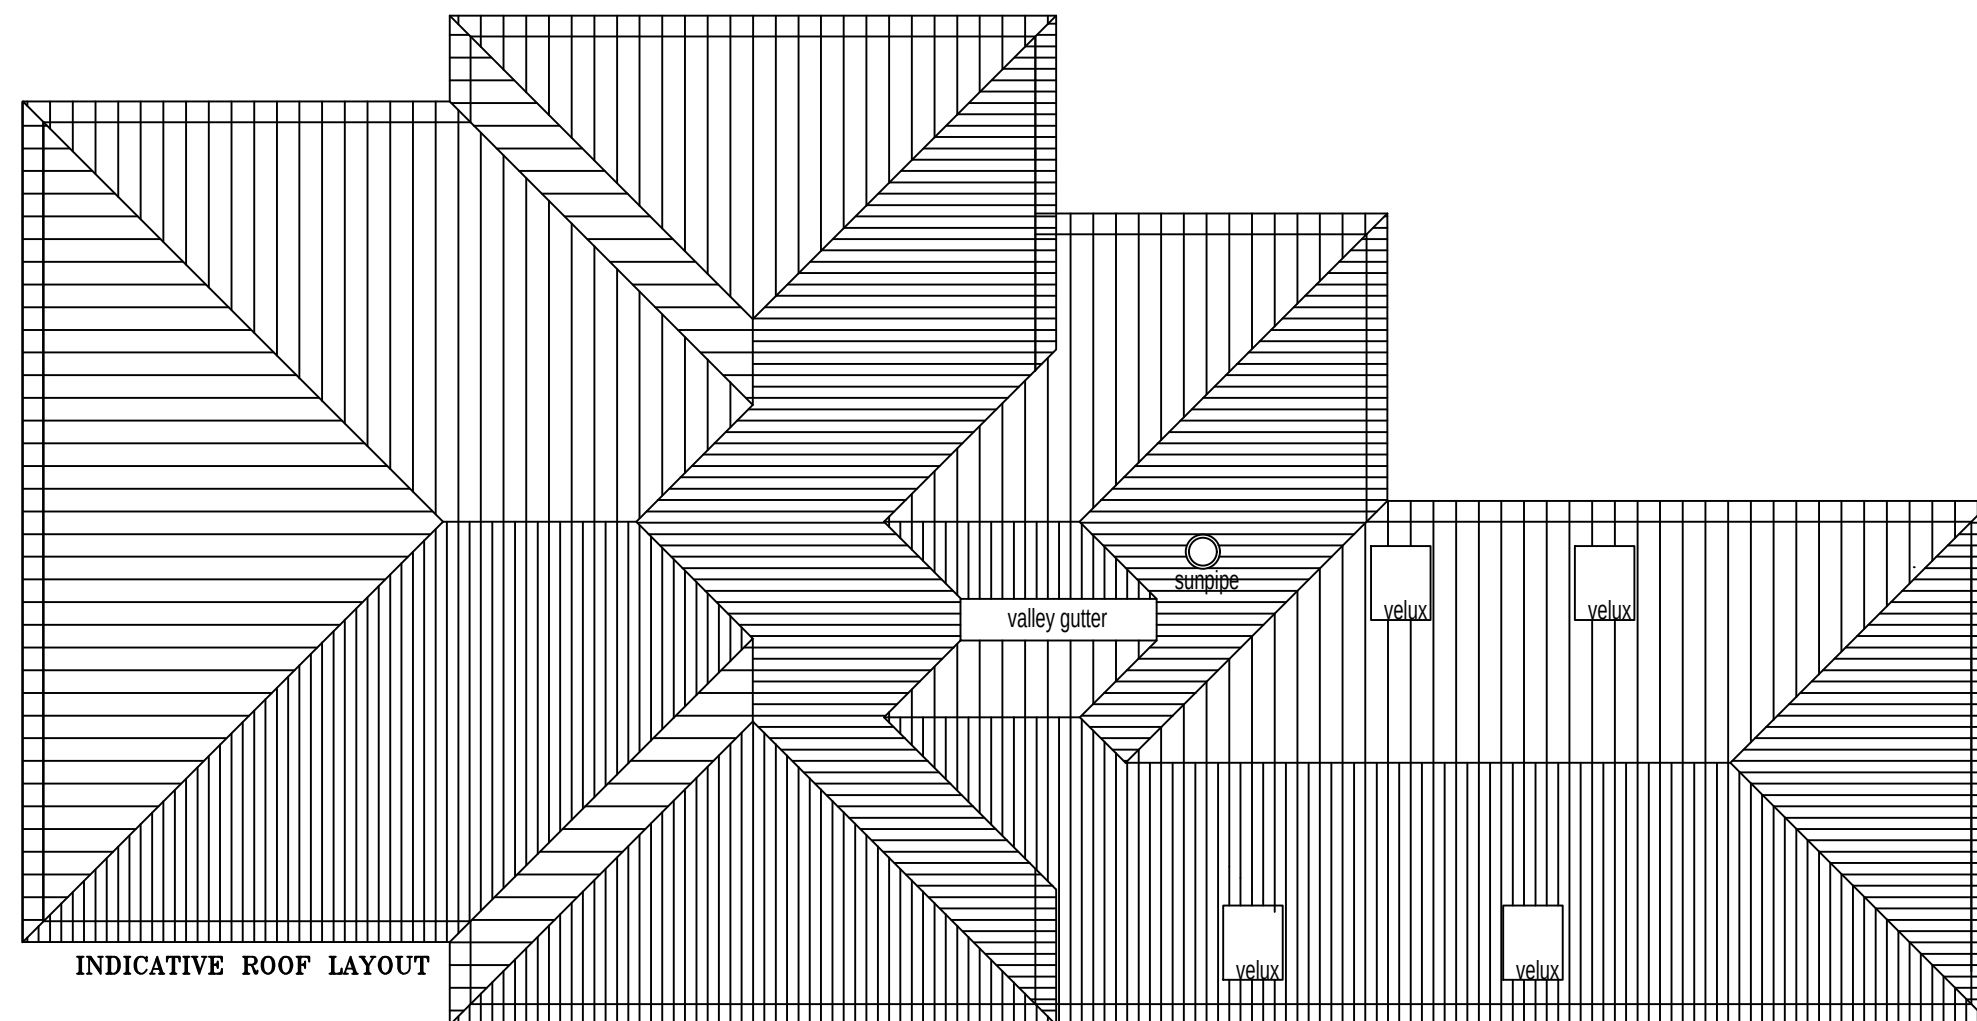

0 1 2 3 4 5 SCALE 1:100 10

A additional velux rooflights shown to Flat 3		16.10.23
Revision		Date

VAWARD
planning & design

Greenswood Cottage Church Road
Swanmore Southampton SO32 2PA
T 01489 894 300 M 07811 393 434
e-mail vawardplanning.co.uk

Client Goodwill Homes Ltd	Scale 1:100	Drawn VAW
Project 59 Leigh Road, Eastleigh Proposed conversion of existing ground floor, rear first floor & new rear two storey extension to form 1, 1 bed & 2, 2 bedroom flats	Date 20.09.23	Checked
Drawing Title Indicative roof layout	Drawing No P06	Revision A
This drawing is copyright of the designer & must not be reproduced without permission. Any discrepancies should be reported to the designer		