


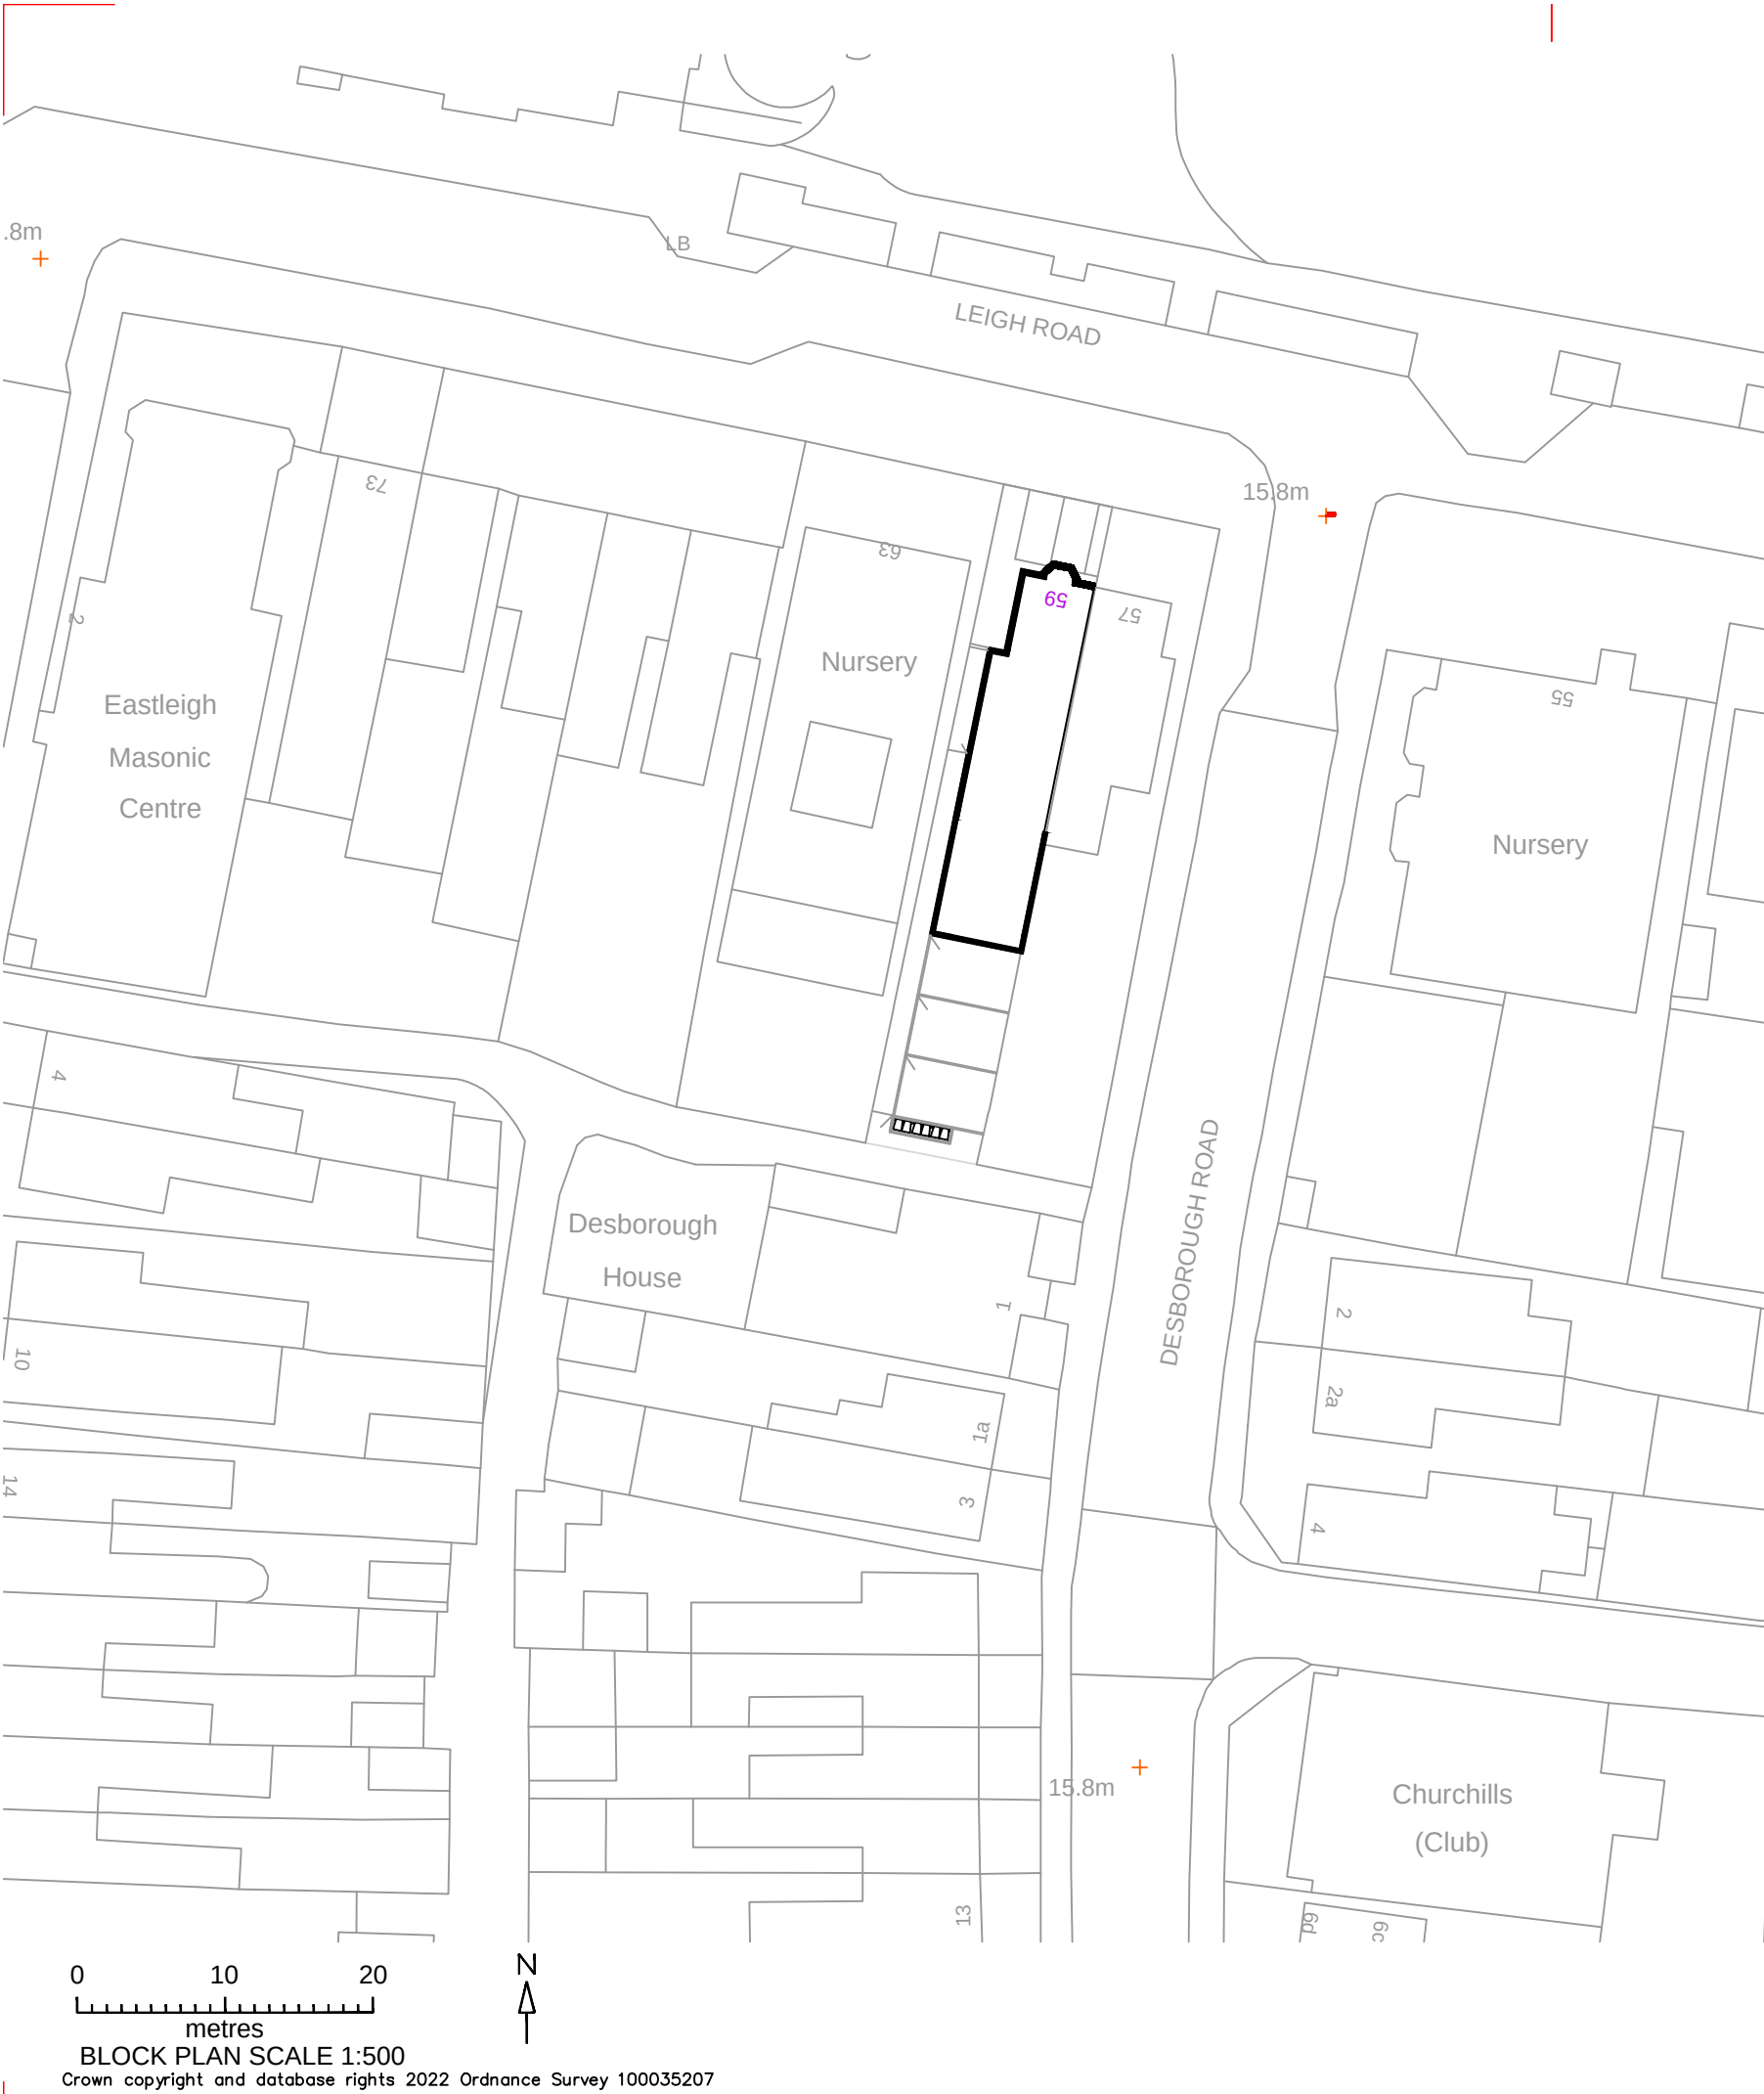

Revision	Date
----------	------

VAWARD

planning & design

Client

Goodwill Homes Ltd

Project

59 Leigh Road, Eastleigh
Proposed conversion of existing ground floor,
rear first floor & new rear two storey extension
to form 1. 1 bed & 2. 2 bedroom flats

Drawing Title

Location & Block Plan

Scale

1:500/1250

Date

20.09.23

Drawing No

P01

Drawn

VAW

Checked

Revision

Greenswood Cottage Church Road
Swanmore Southampton SO32 2PA
T 01489 894 300 M 07811 393 434
e-mail vawardplanning.co.uk

This drawing is copyright of the designer & must not be reproduced
without permission. Any discrepancies should be reported to the designer