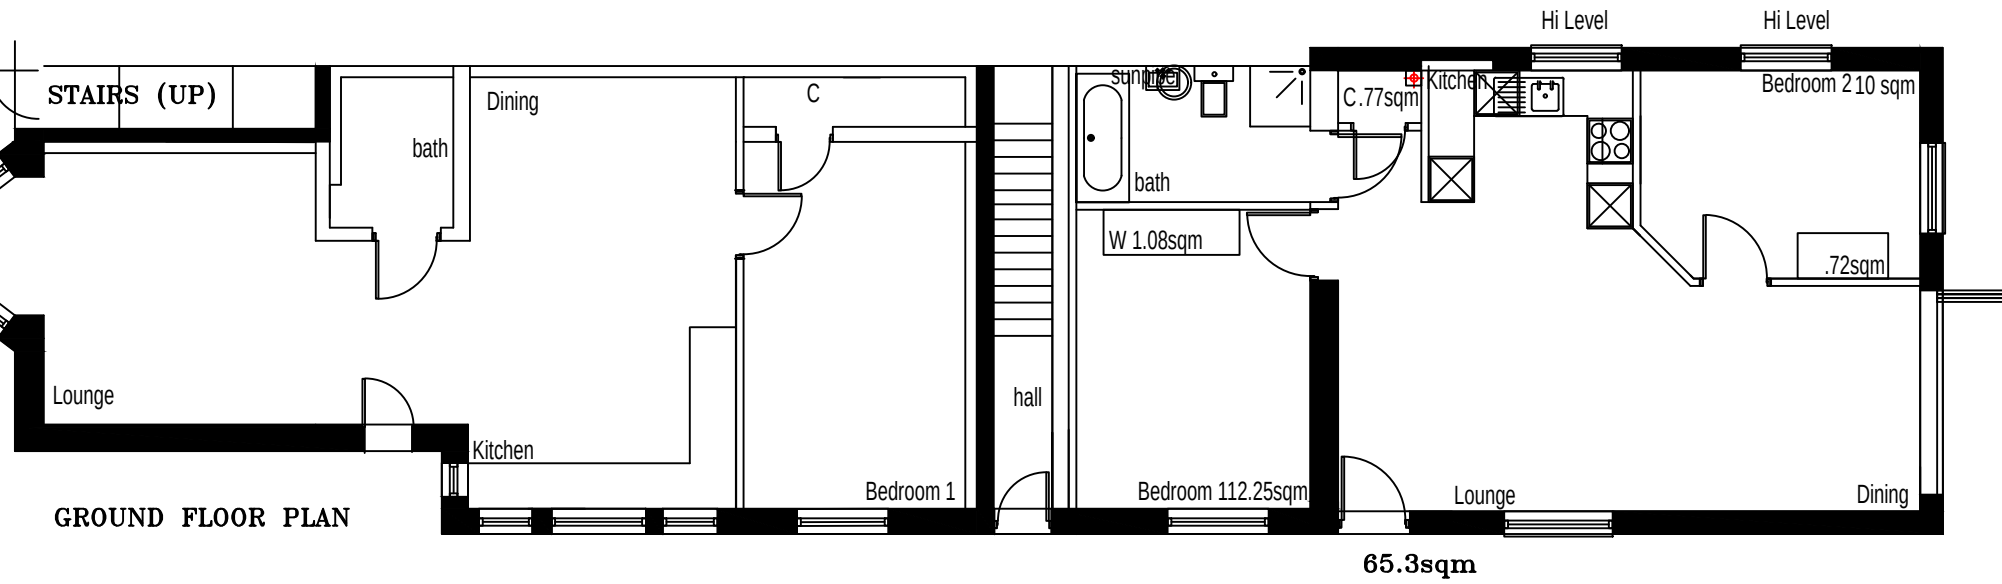
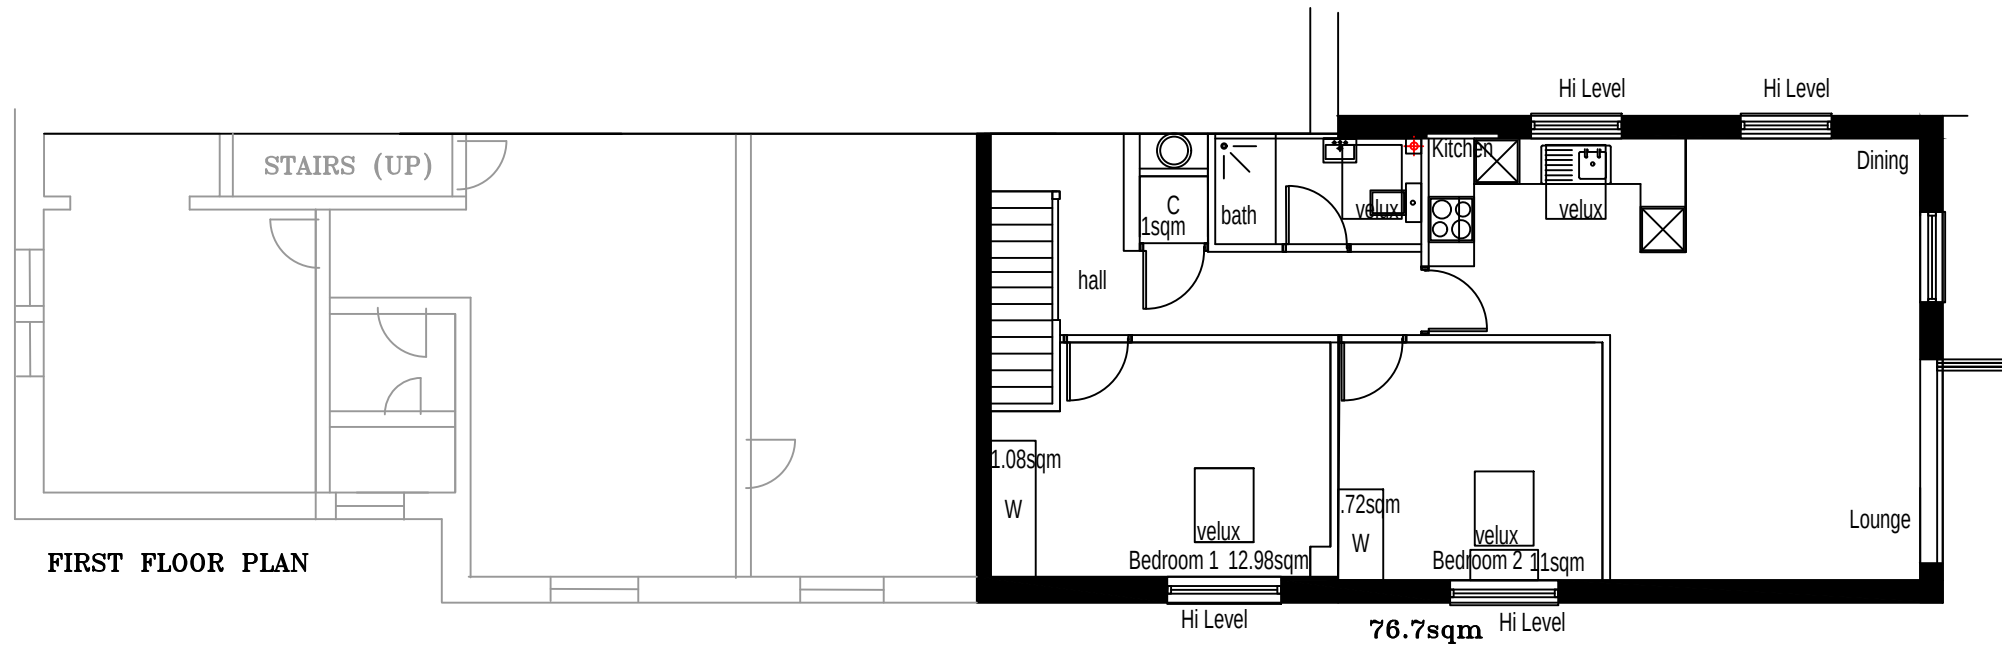


A flat 2 layout revised, windows & rear doors repositioned, Flat 3 bedroom windows changed to high level & 2 velux rooflights added		16.10.23
Revision		Date

VAWARD
planning & design

Greenswood Cottage Church Road
Swanmore Southampton SO32 2PA
T 01489 894 300 M 07811 393 434
e-mail vawardplanning.co.uk

Client	Goodwill Homes Ltd	Scale	1:100	Drawn	VAW						
Project	59 Leigh Road, Eastleigh Proposed conversion of existing ground floor, rear first floor & new rear two storey extension to form 1. 1 bed & 2. 2 bedroom flats	Date	20.09.23	Checked							
Drawing Title	Proposed Floor layouts	Drawing No	P03	Revision	<table><tr><td></td><td></td><td></td><td></td><td></td><td></td></tr></table>						

This drawing is copyright of the designer & must not be reproduced
without permission. Any discrepancies should be reported to the designer