


85 HOCOMBE ROAD, SO53

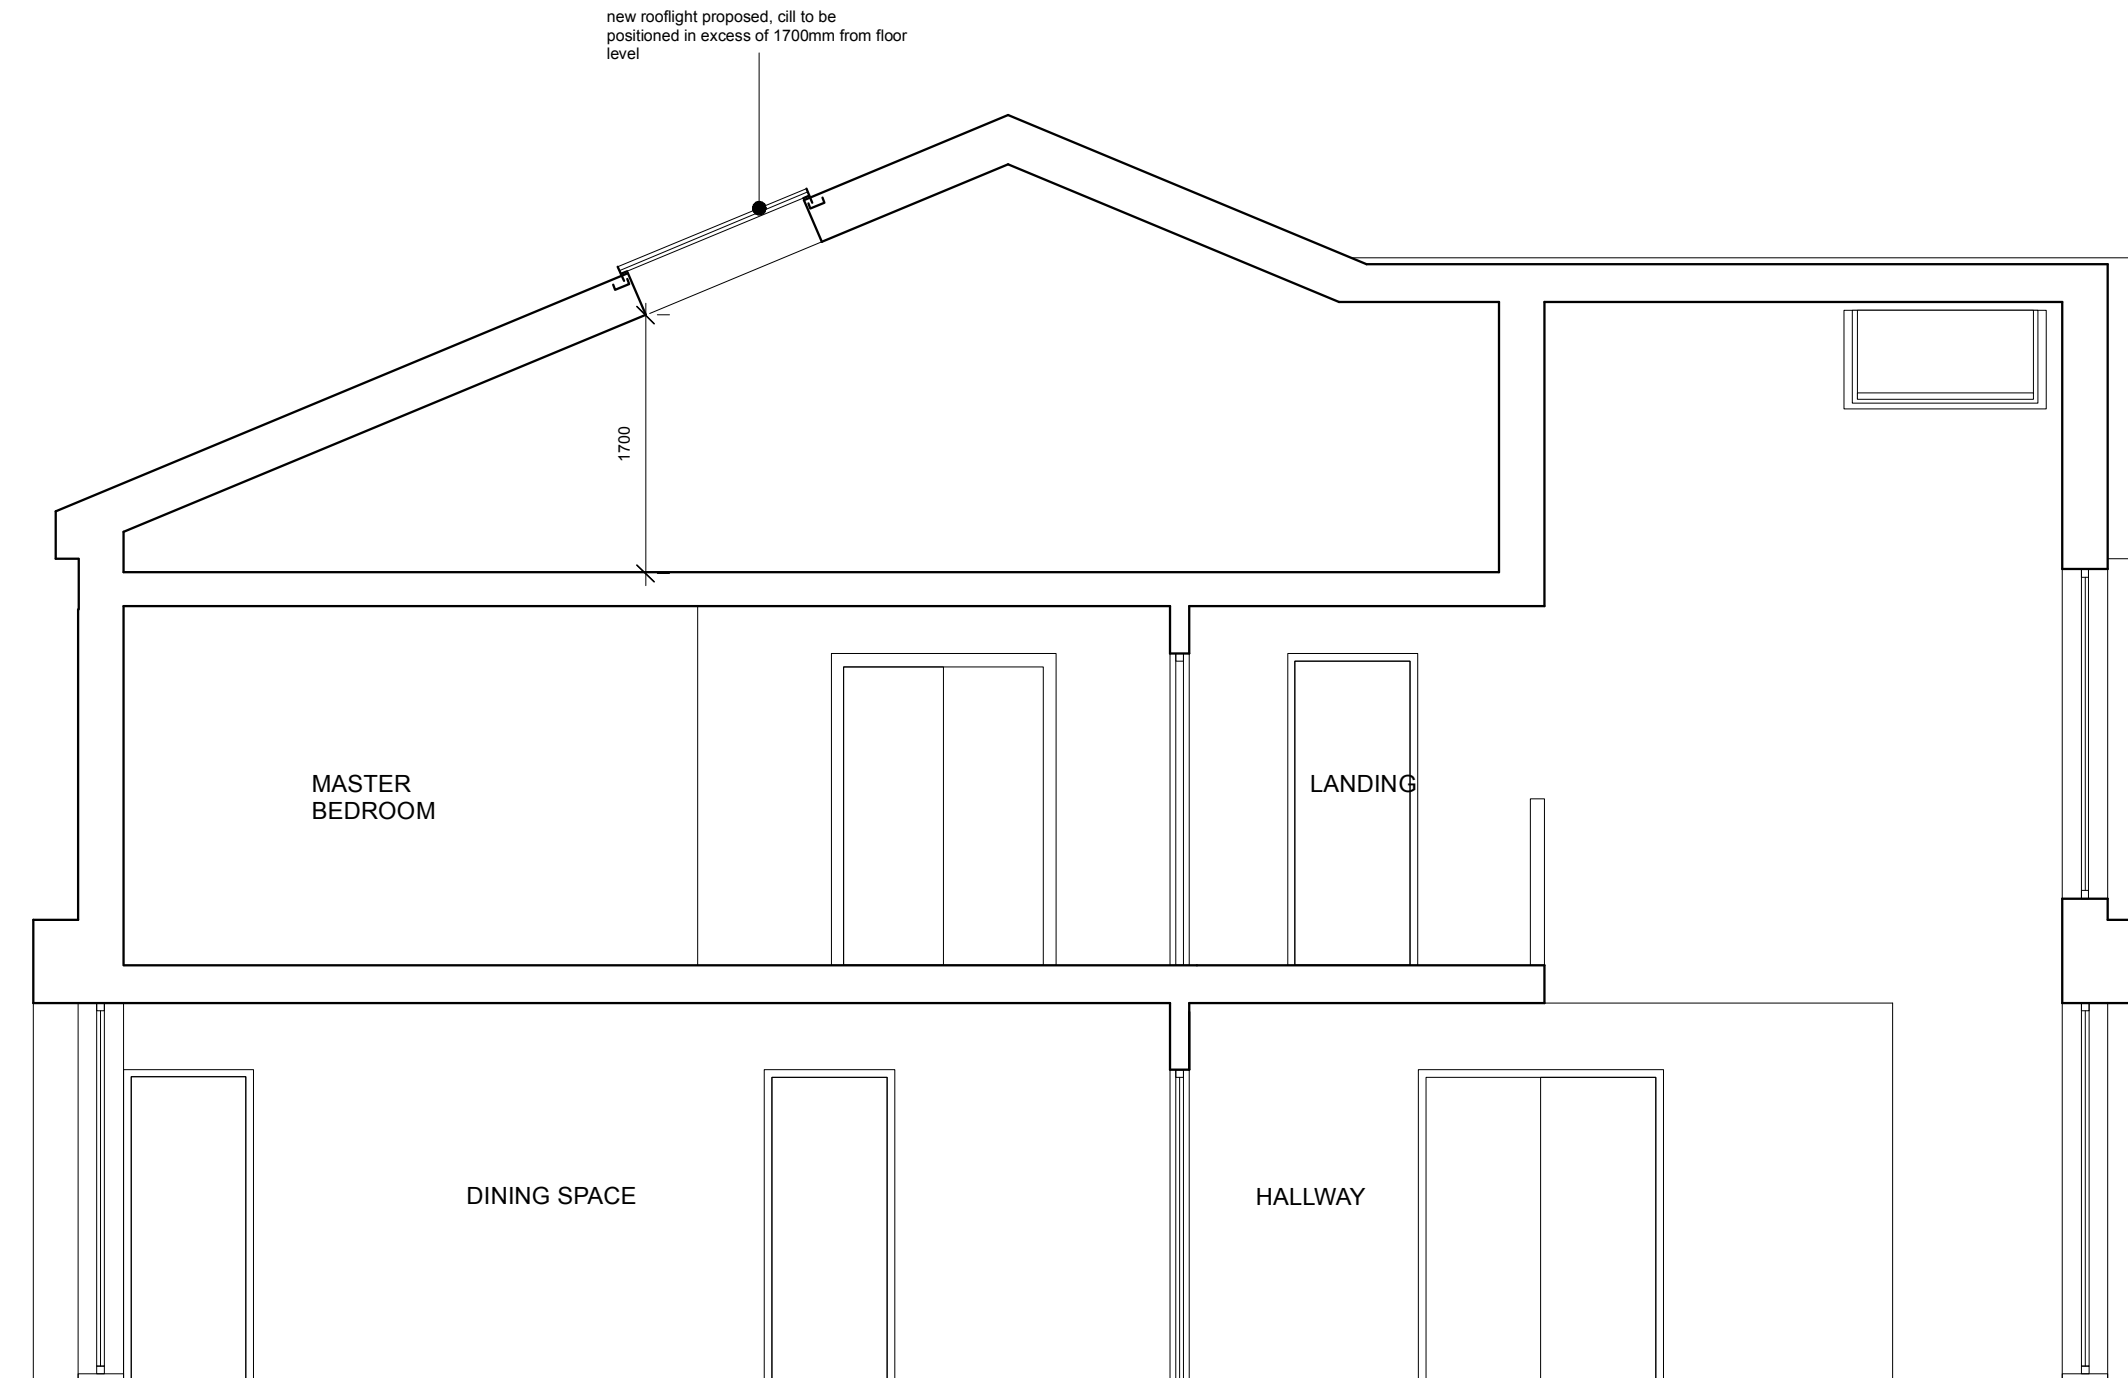

N.B. THESE DRAWINGS ARE FOR PLANNING PURPOSES ONLY.

N.B. ALL DIMENSIONS TO BE CHECKED ON SITE.

SECTION A:A AS PROPOSED 1:50 @ A3

[illegible]