

85 HOCOMBE ROAD, SO53.




FRONT ELEVATION




FLANK ELEVATION



REAR ELEVATION

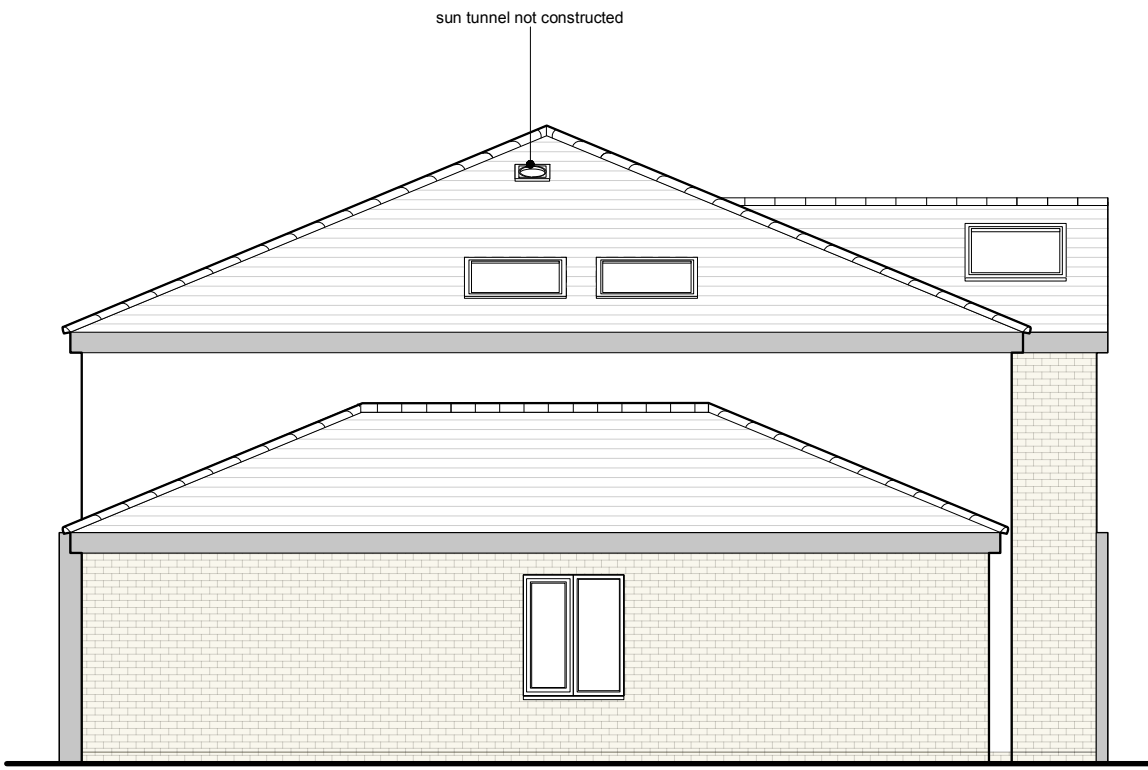

FLANK 2 ELEVATION

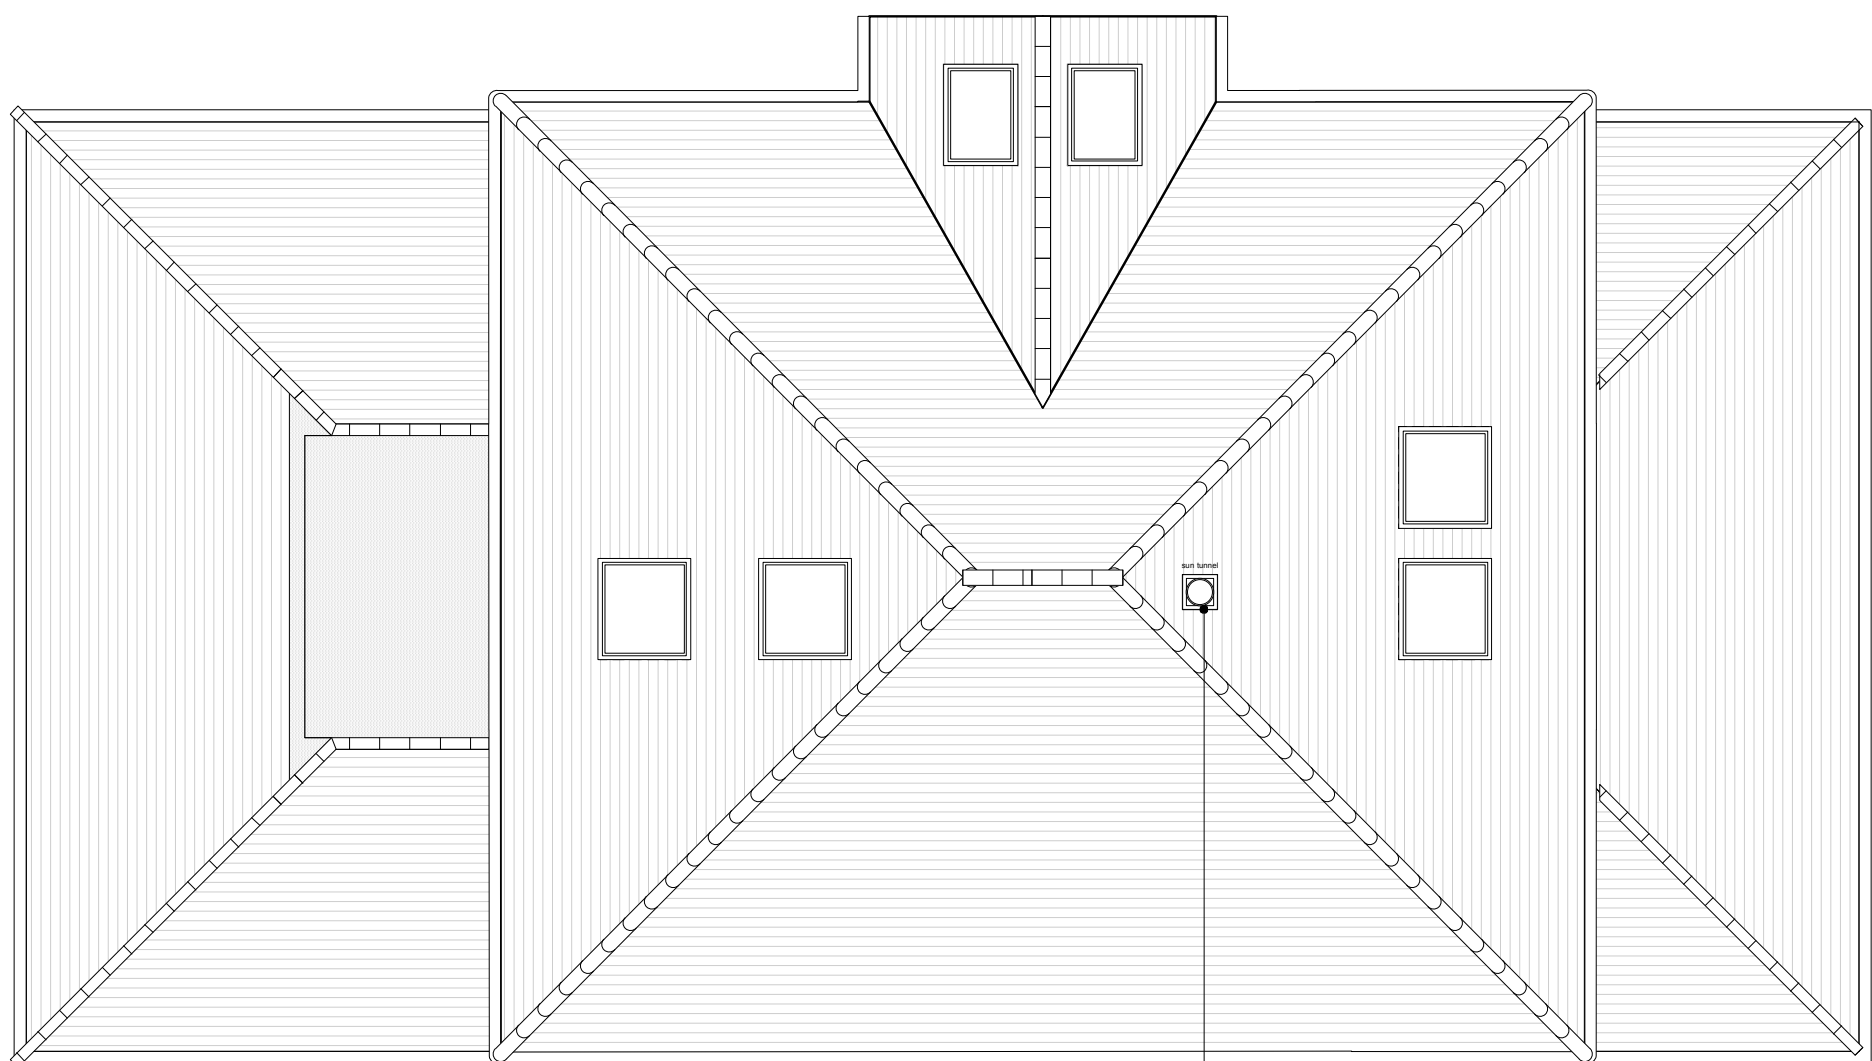


ROOF PLAN



sun tunnel not constructed



BLOCK PLAN, 1:500 @ A2

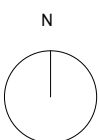

N.B. THESE DRAWINGS ARE FOR PLANNING PURPOSES ONLY.
N.B. ALL DIMENSIONS TO BE CHECKED ON SITE.

ELEVATIONS/ROOF PLAN AS APPROVED 1:100 @ A1

NO	DATE	BY	REVISION
1	10/10/2021	LA	01
LA HALLY ARCHITECT			
11 CHAMBERS COTTAGE, 100-102, ST. MARK'S, LONDON, E1 1AA			
0203 540 500			
0203 540 500			
DRAWING STATUS: ISSUED FOR PERMITTED DEVELOPMENT			
MR. & MRS. BRIGHT			
85 HOCOMBE ROAD, SO53			
AS APPROVED ELEVATIONS/ROOF PLAN			
10/10/2021	AS	1:100 @ A1	544.AA.001