


85 HOCOMBE ROAD, SO53.




FRONT ELEVATION

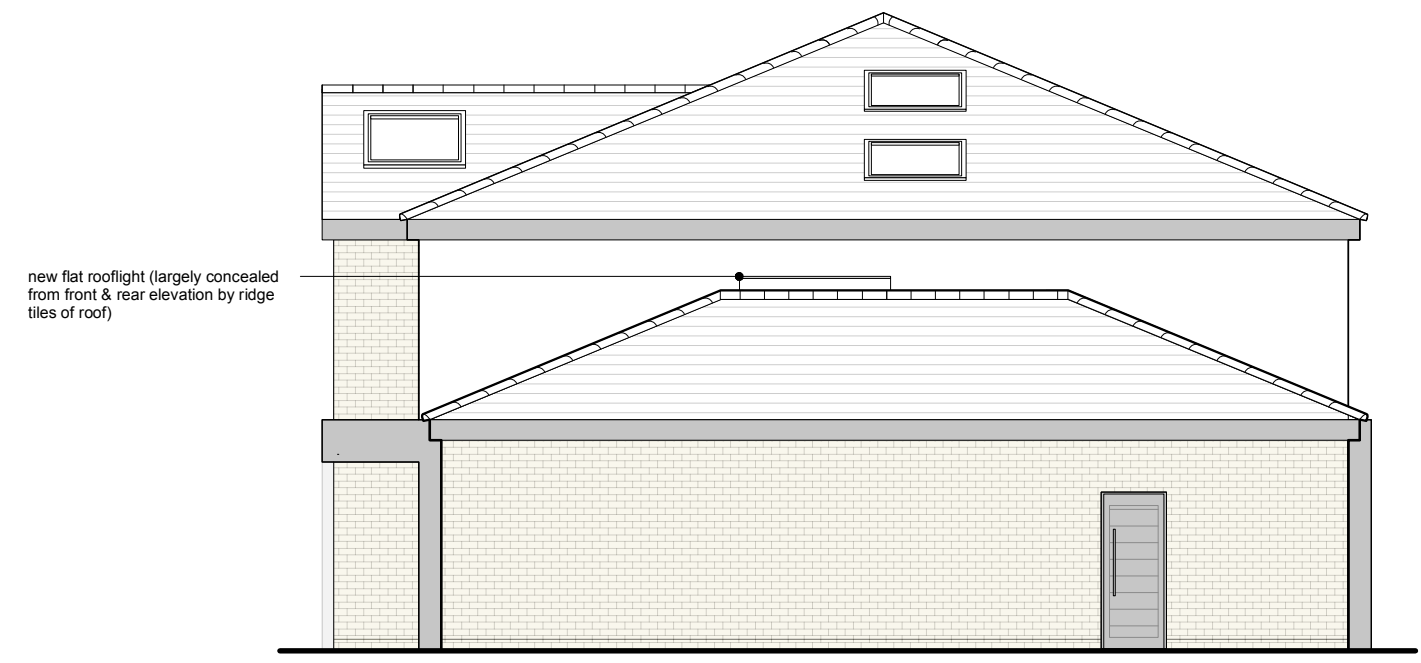


FLANK ELEVATION




REAR ELEVATION

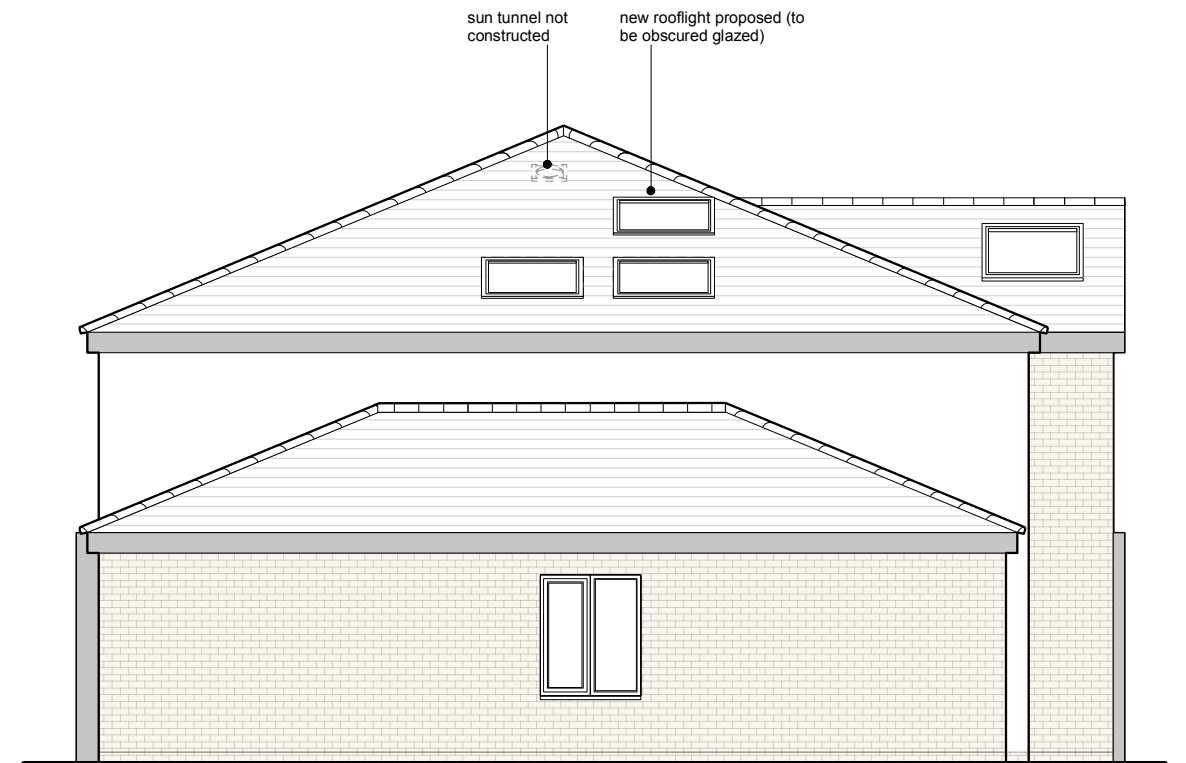

FLANK 2 ELEVATION

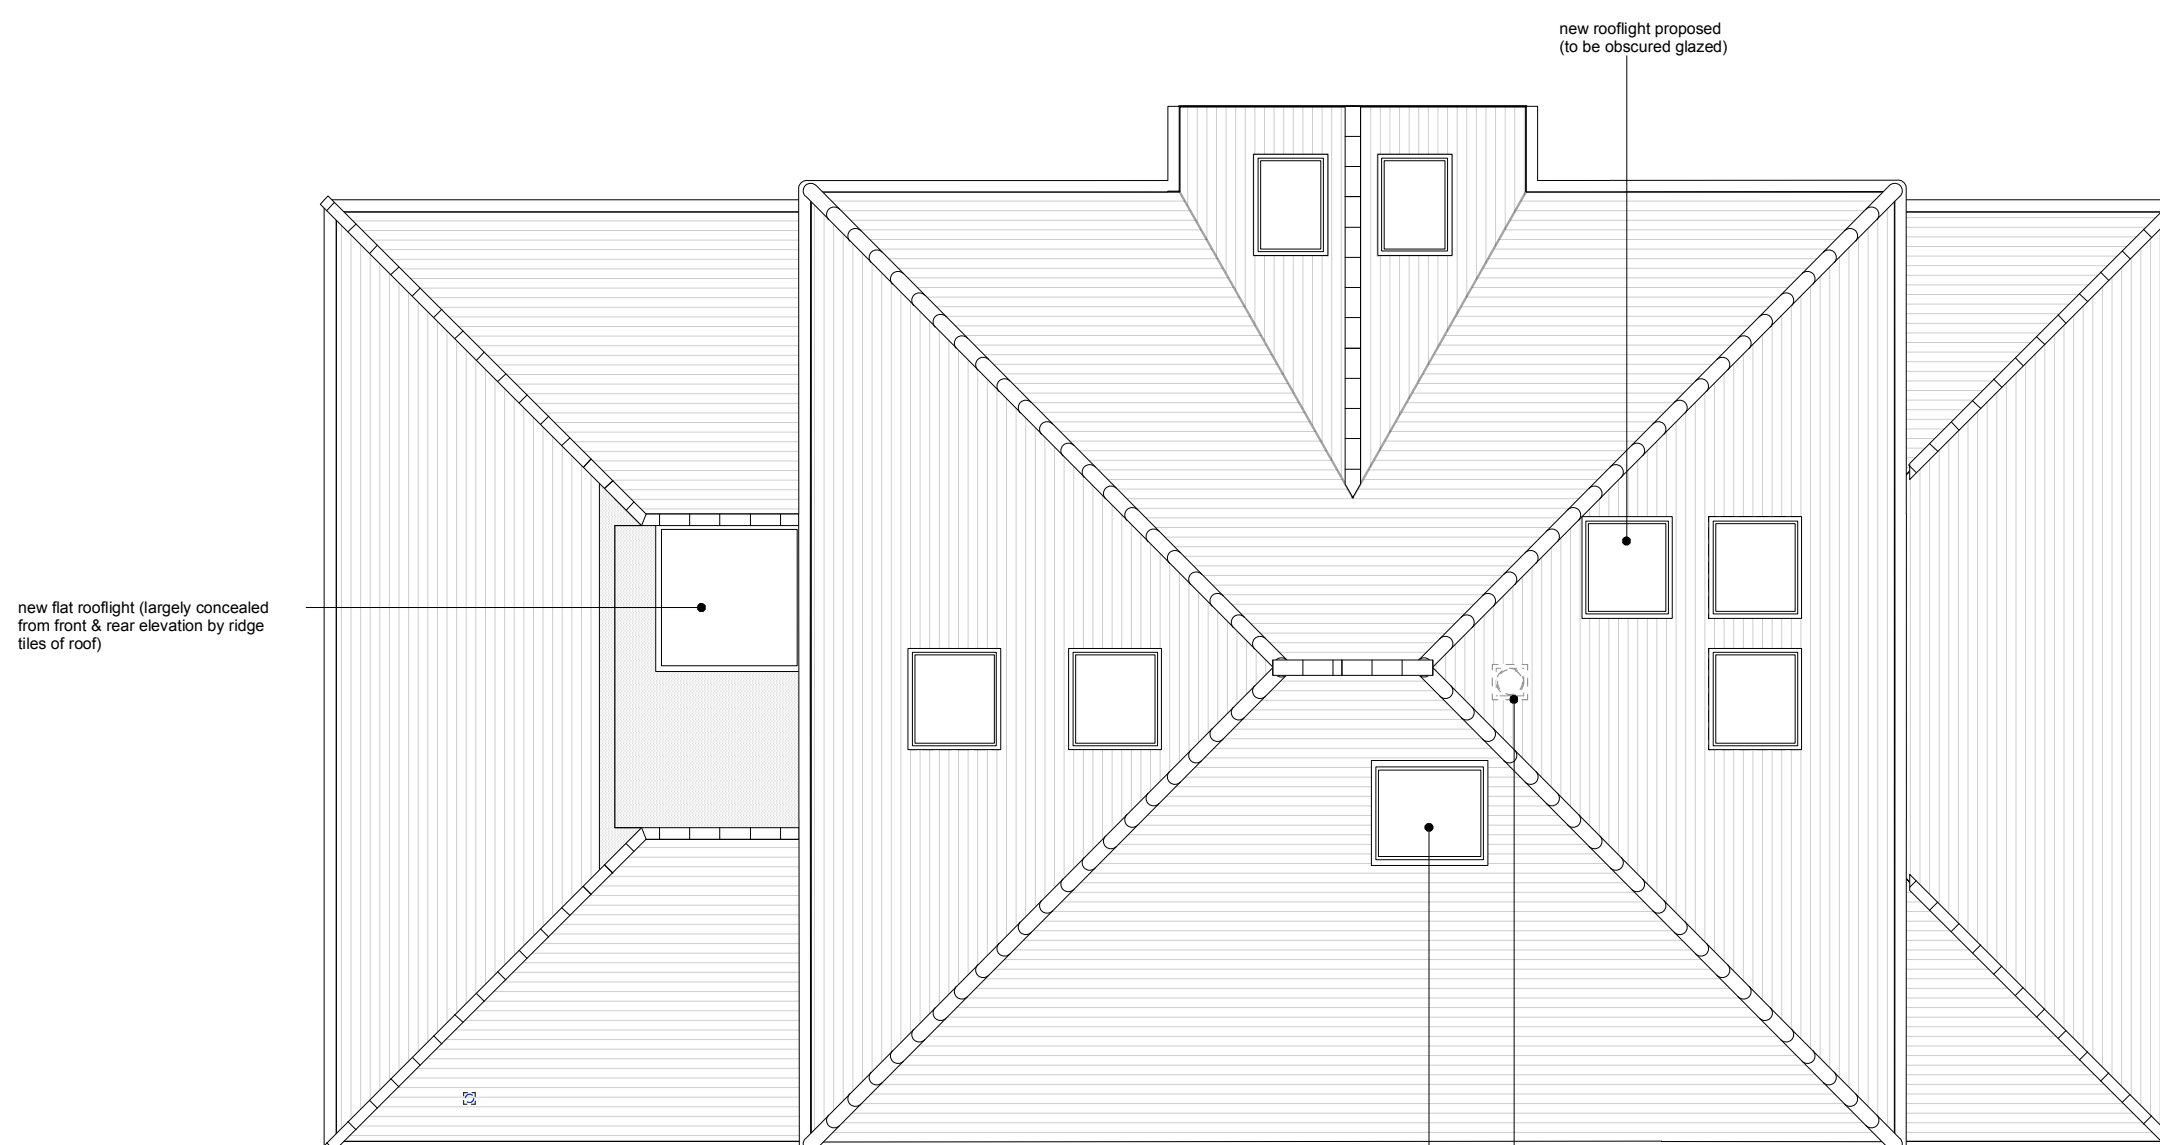

ROOF PLAN

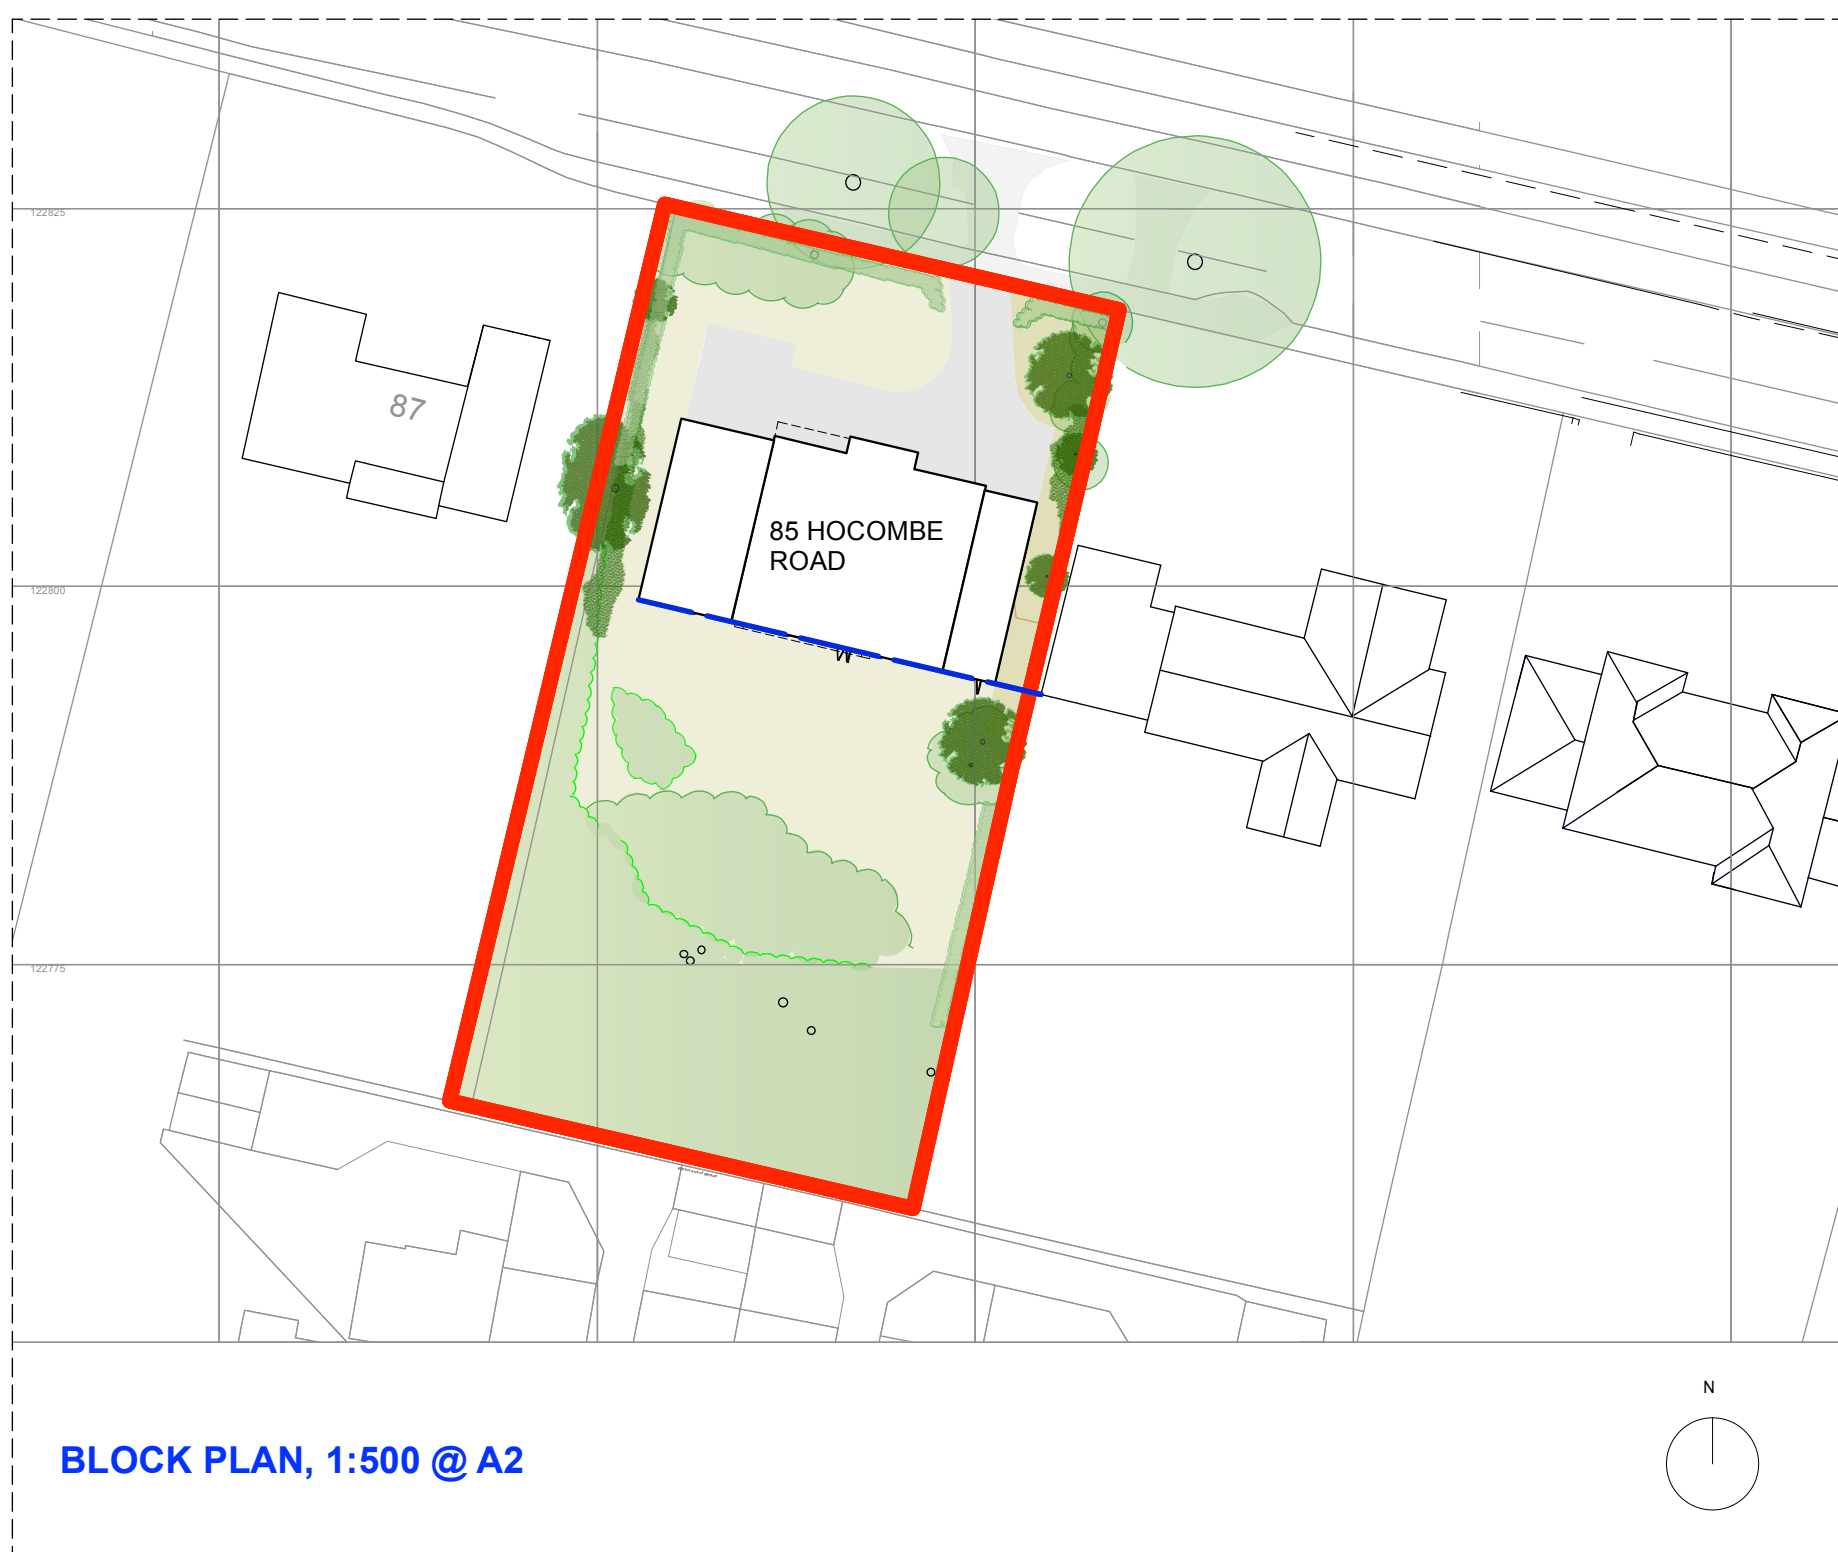

BLOCK PLAN, 1:500 @ A2

N.B. THESE DRAWINGS ARE FOR PLANNING PURPOSES ONLY.

N.B. ALL DIMENSIONS TO BE CHECKED ON SITE.

ELEVATIONS/ROOF PLAN AS PROPOSED 1:100 @ A1

[illegible]