



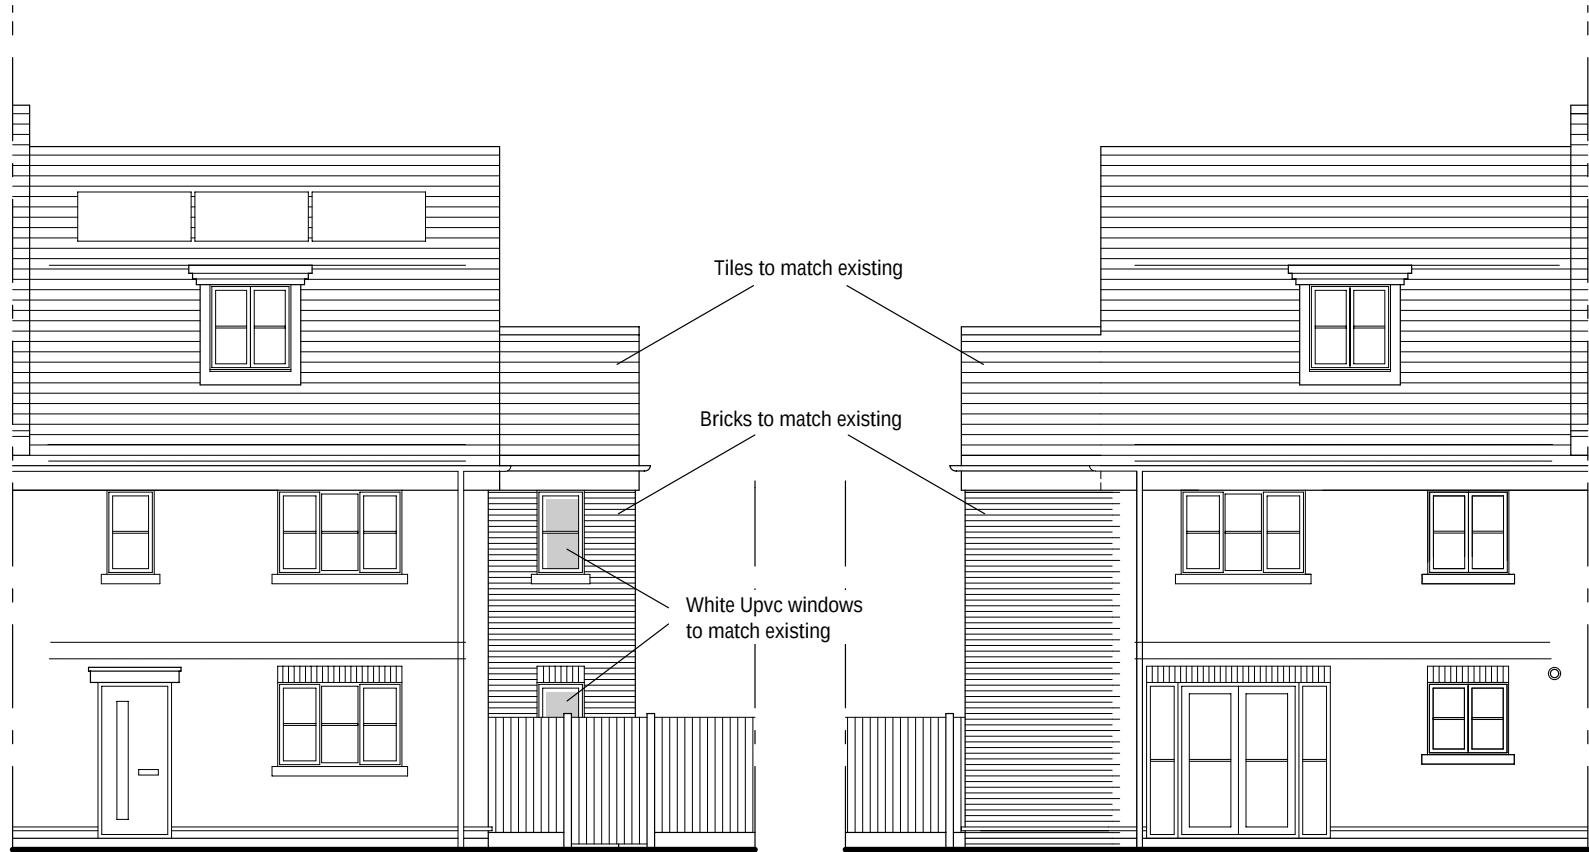


PROPOSED FRONT VIEW

PROPOSED REAR VIEW

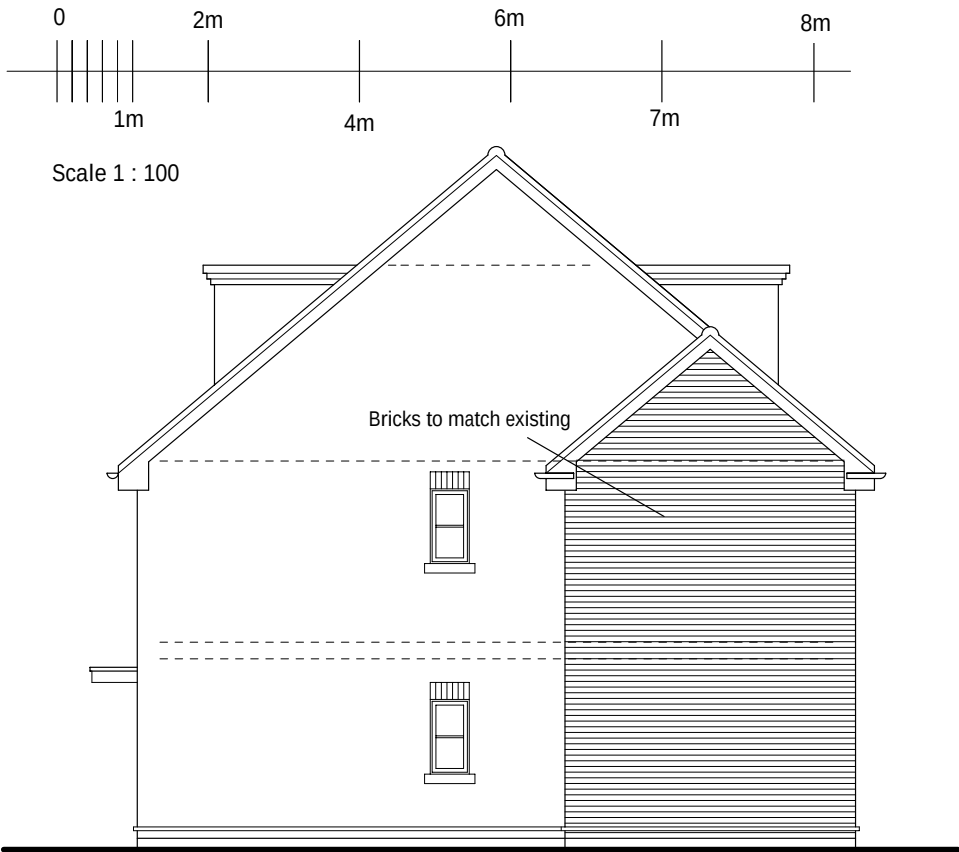


PROPOSED SIDE VIEW


THIS DRAWING IS THE COPYRIGHT OF BOTH CREATIVE PARTNERSHIP AND MAY NOT BE COPIED ALTERED OR REPRODUCED IN ANY FORM OR PASSED TO A THIRD PARTY WITHOUT THE WRITTEN CONSENT OF BOTH CREATIVE PARTNERSHIP

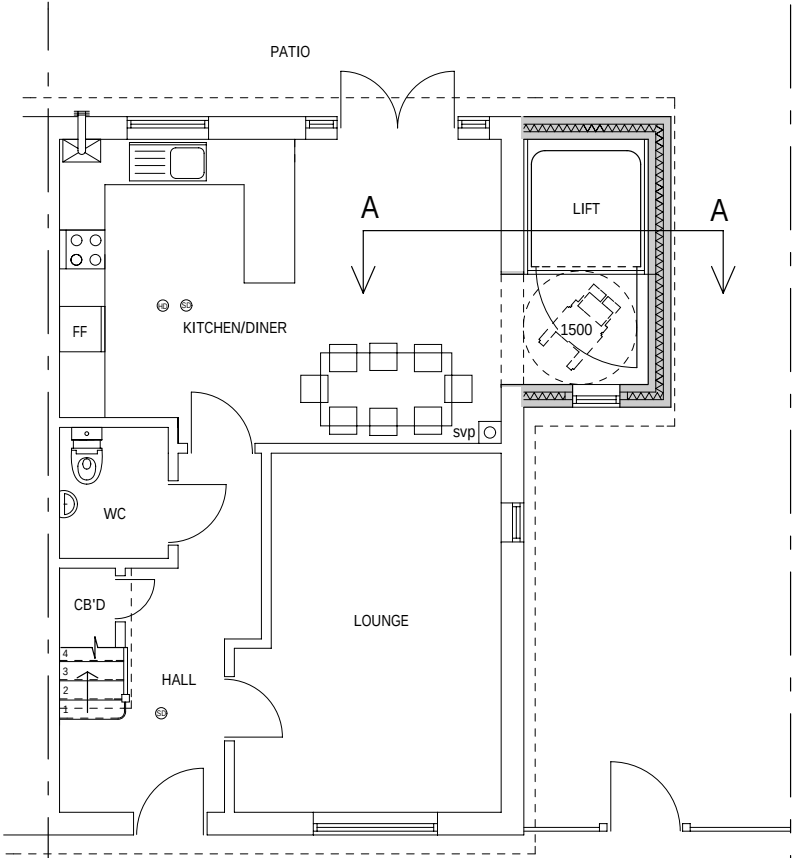

PROPOSED GROUND FLOOR

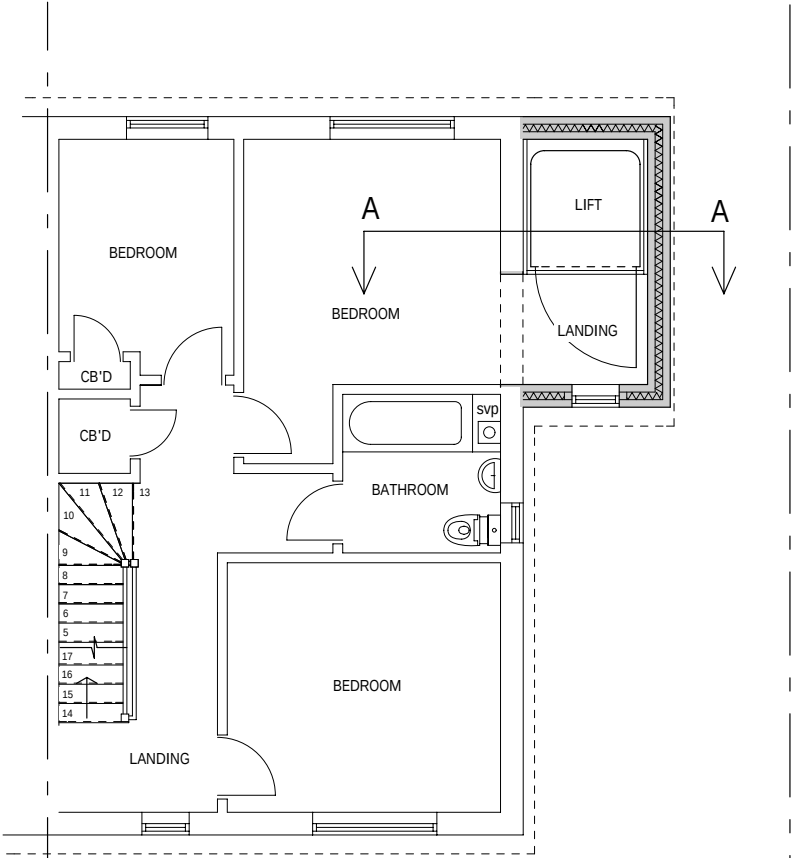

PROPOSED FIRST FLOOR

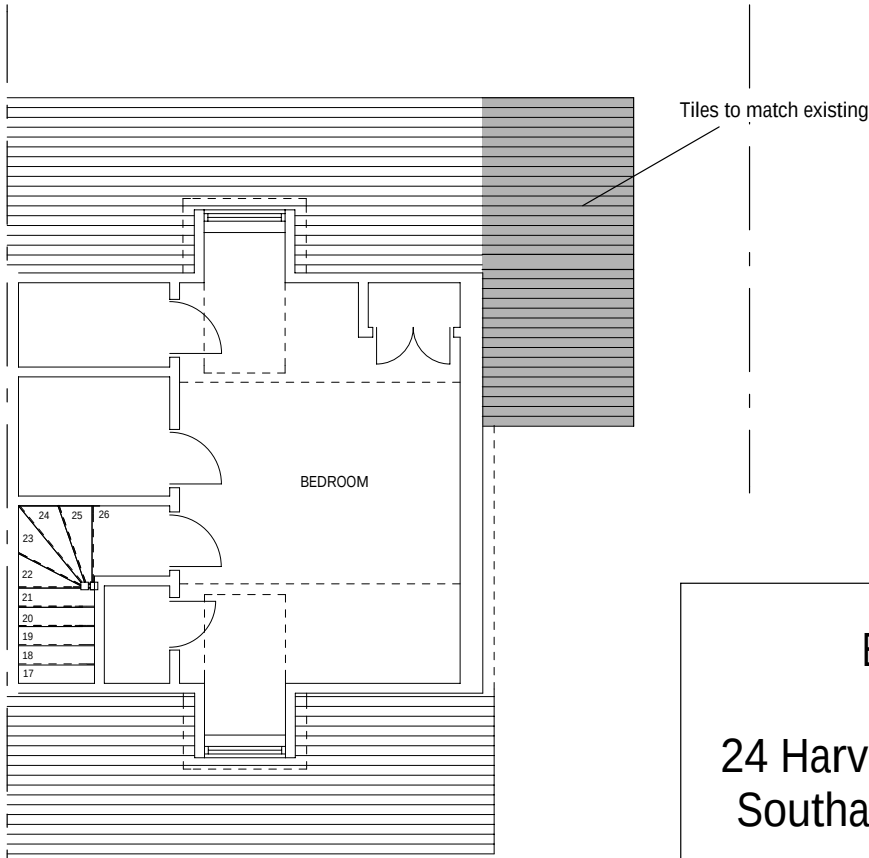

PROPOSED SECOND FLOOR

External Lift
for
24 Harvey Street, Eastleigh
Southampton, SO50 9RP

SCALE 1:100

A3

DRAWING No 15062023 1A3 REV2