



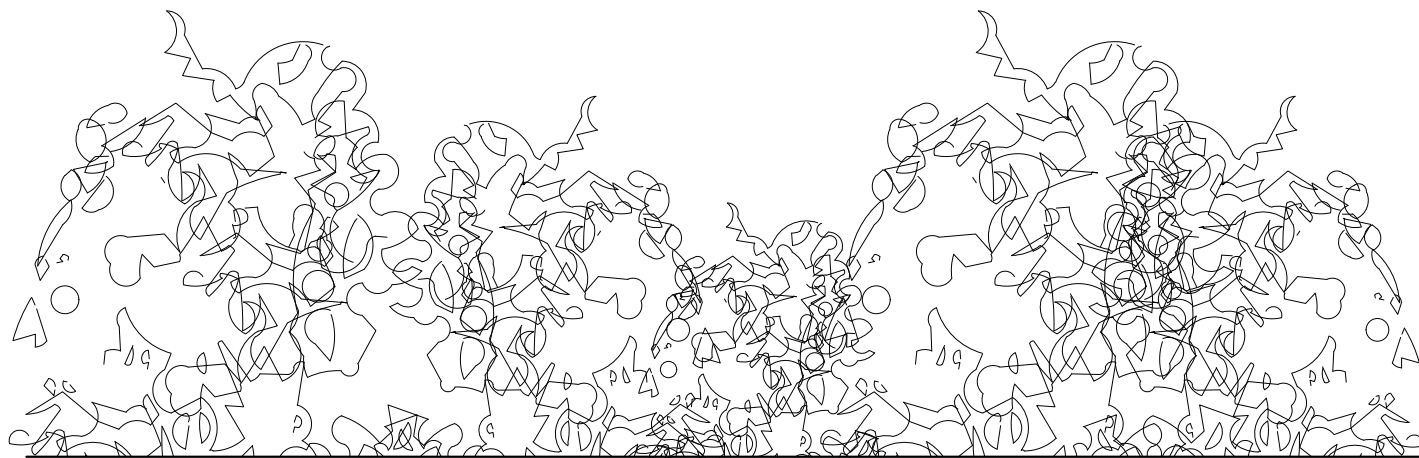

Elevation - As Existing 1:50

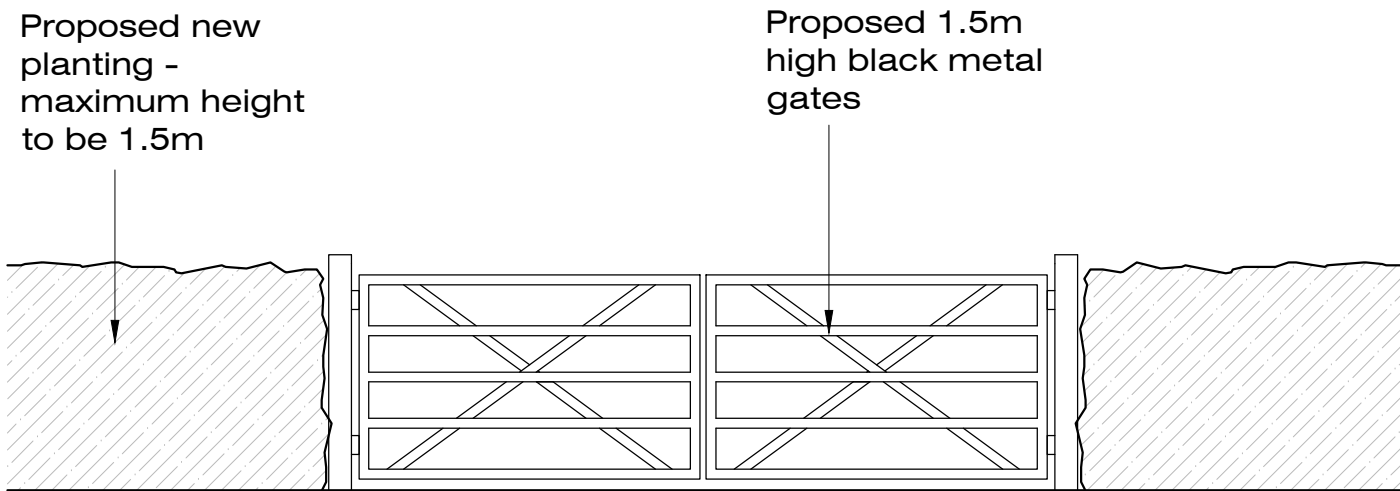

Entrance Elevation - As Proposed 1:50



A	Design and height of gates amended - Re-issued for Planning Application	NJ	10-11-23
-	Issued for Planning Application	NJ	23-08-23
Rev.		By	Date

Wildern Architecture Ltd
The Hawthorns, 105 Dibles Road,
Warsash, Southampton, SO31 9JL
07920 260758

Project
Hound Corner Fruit Farm, Hamble Lane,
Netley Abbey, Southampton, SO31 5FT

Client
Mr P Harding

Title Entrance Elevations - As Existing and Proposed			
Date	Aug 23	Drawn By	NJ
Job No.	Drawing No.	Scale	Revision
W18-022	103	1:50@A1	A