



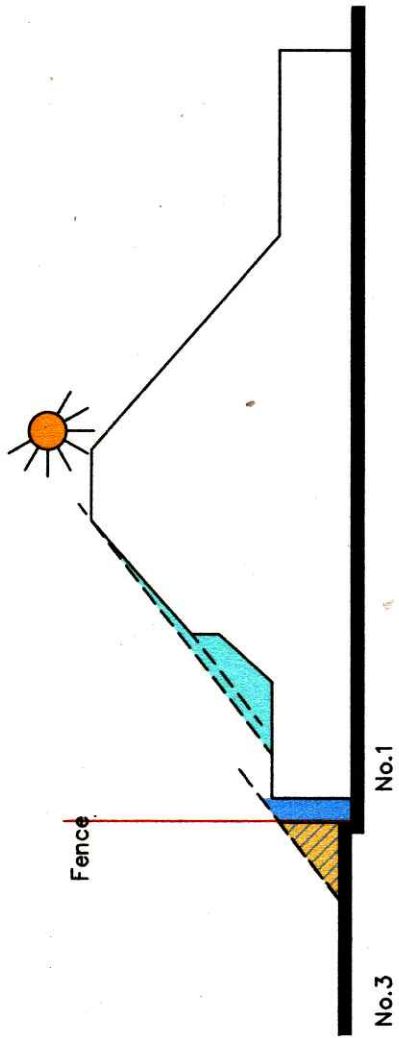


9:00, September 23 (March 21) — section AA

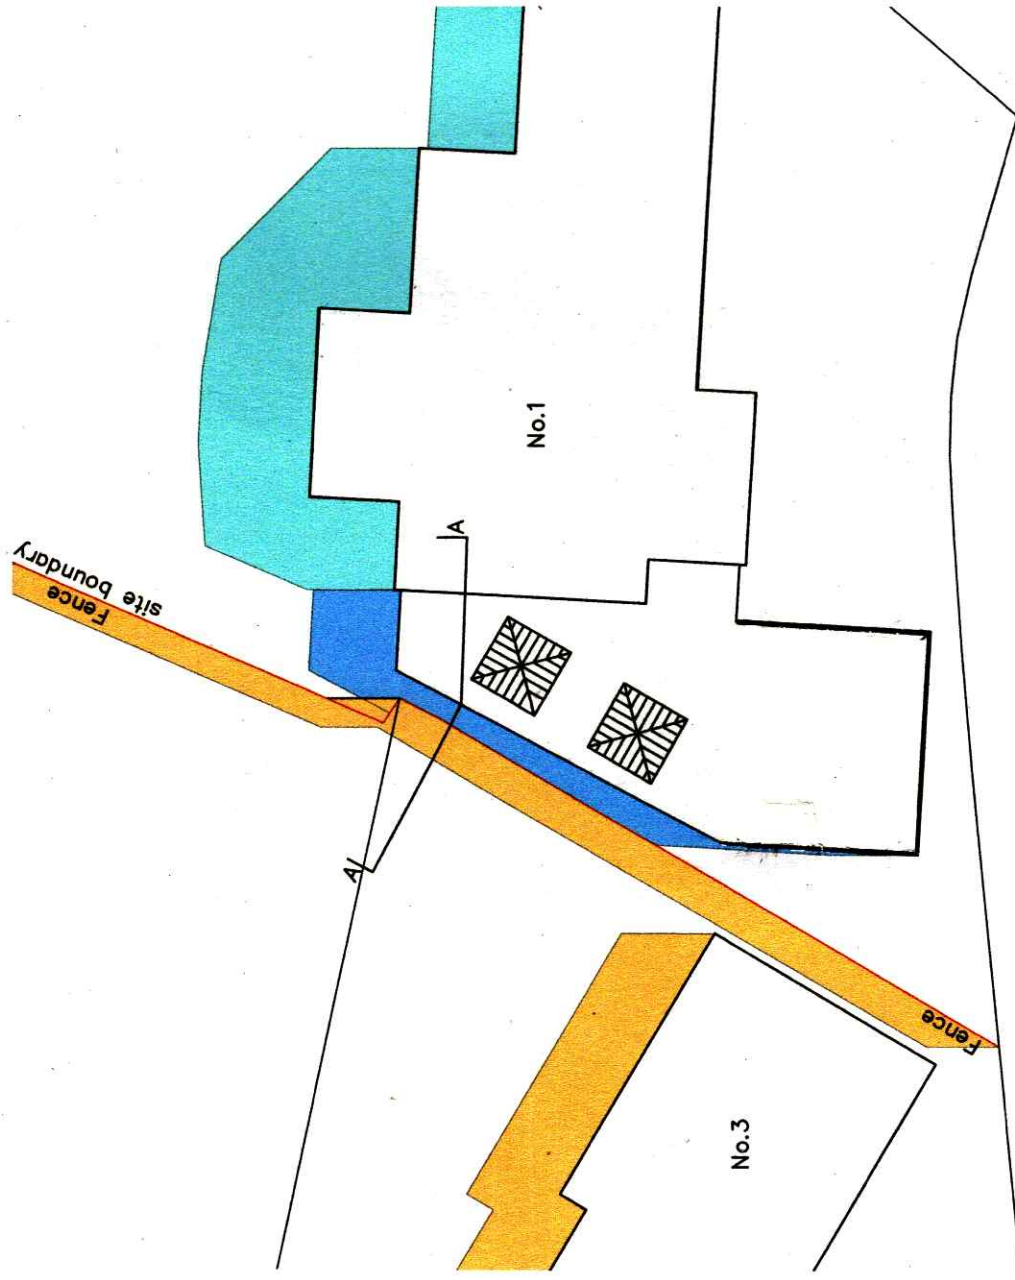


12 (NOON), September 23 (March 21)

- Key
- Existing No. 1 shadow
 - Proposed extension shadow
 - Existing No. 3 and fence shadow

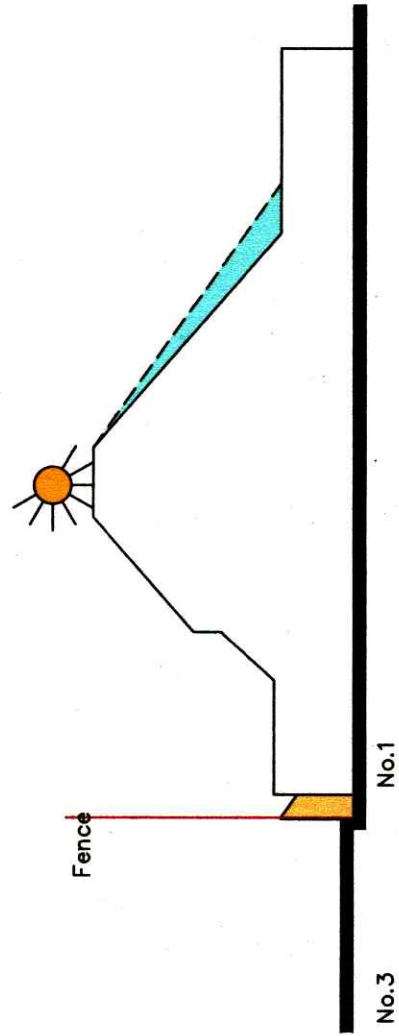

10:30, September 23 (March 21) — section AA

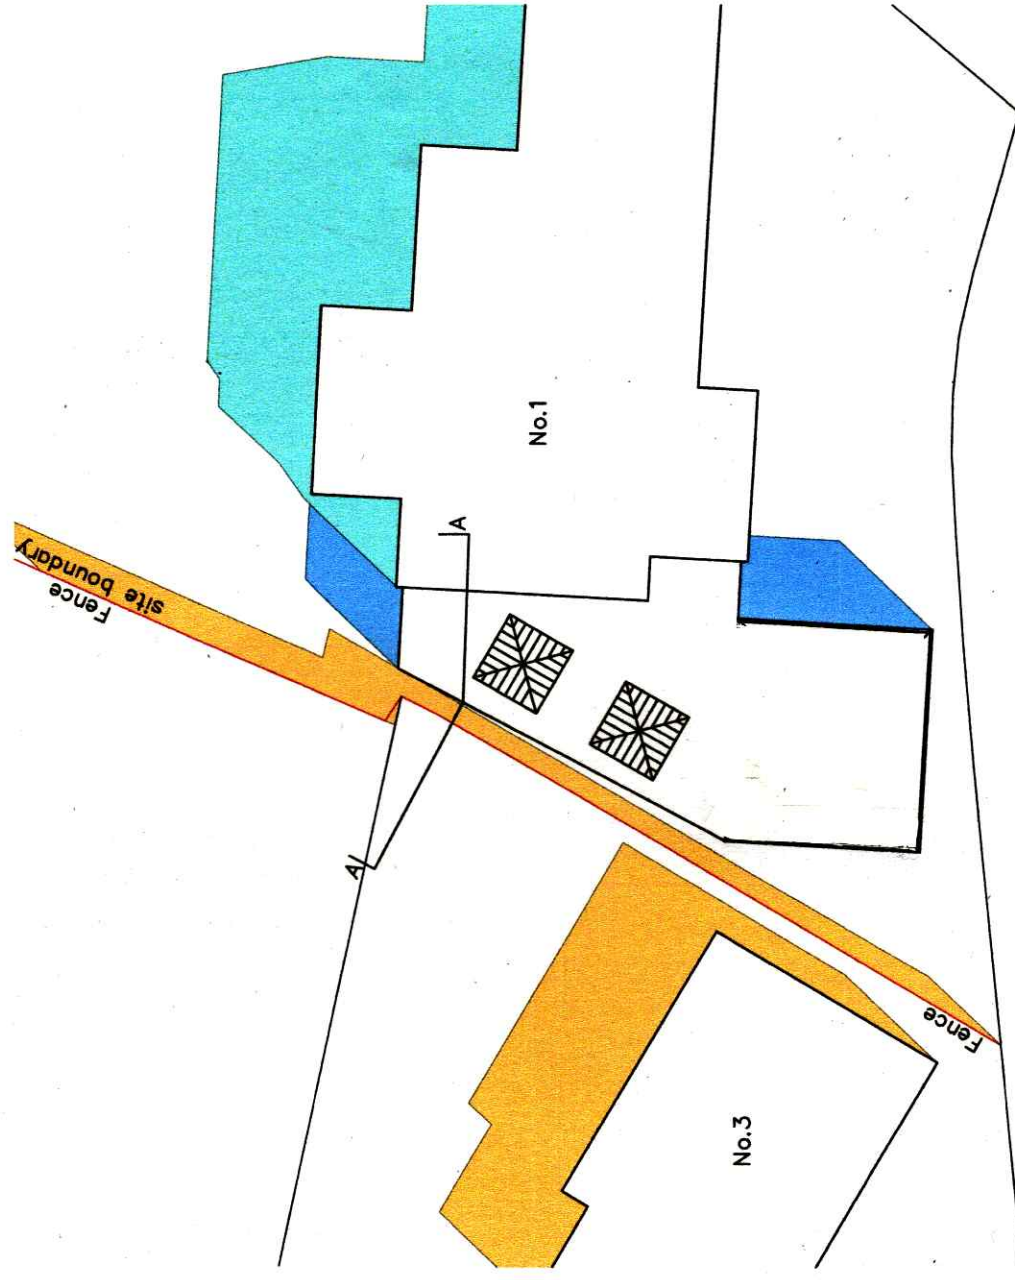

14:30, September 23 (March 21)

JON DALE ARCHITECT LTD.

Jon Dale RIBA 12 Crestwood View, Eastleigh, Hampshire, SO50 4NF Tel: 07787 575126 E-mail: jonddarchitect@gmail.com

Project Home Farm, St John's Road Hedge End

Title Shadows — September 12, 14:30

Scale 1:250 Date Sept 23 Job No. 127 Drawing No. SH02

Checked JD Revision -A

Rev A nov 23 Garage roof Adjusted