


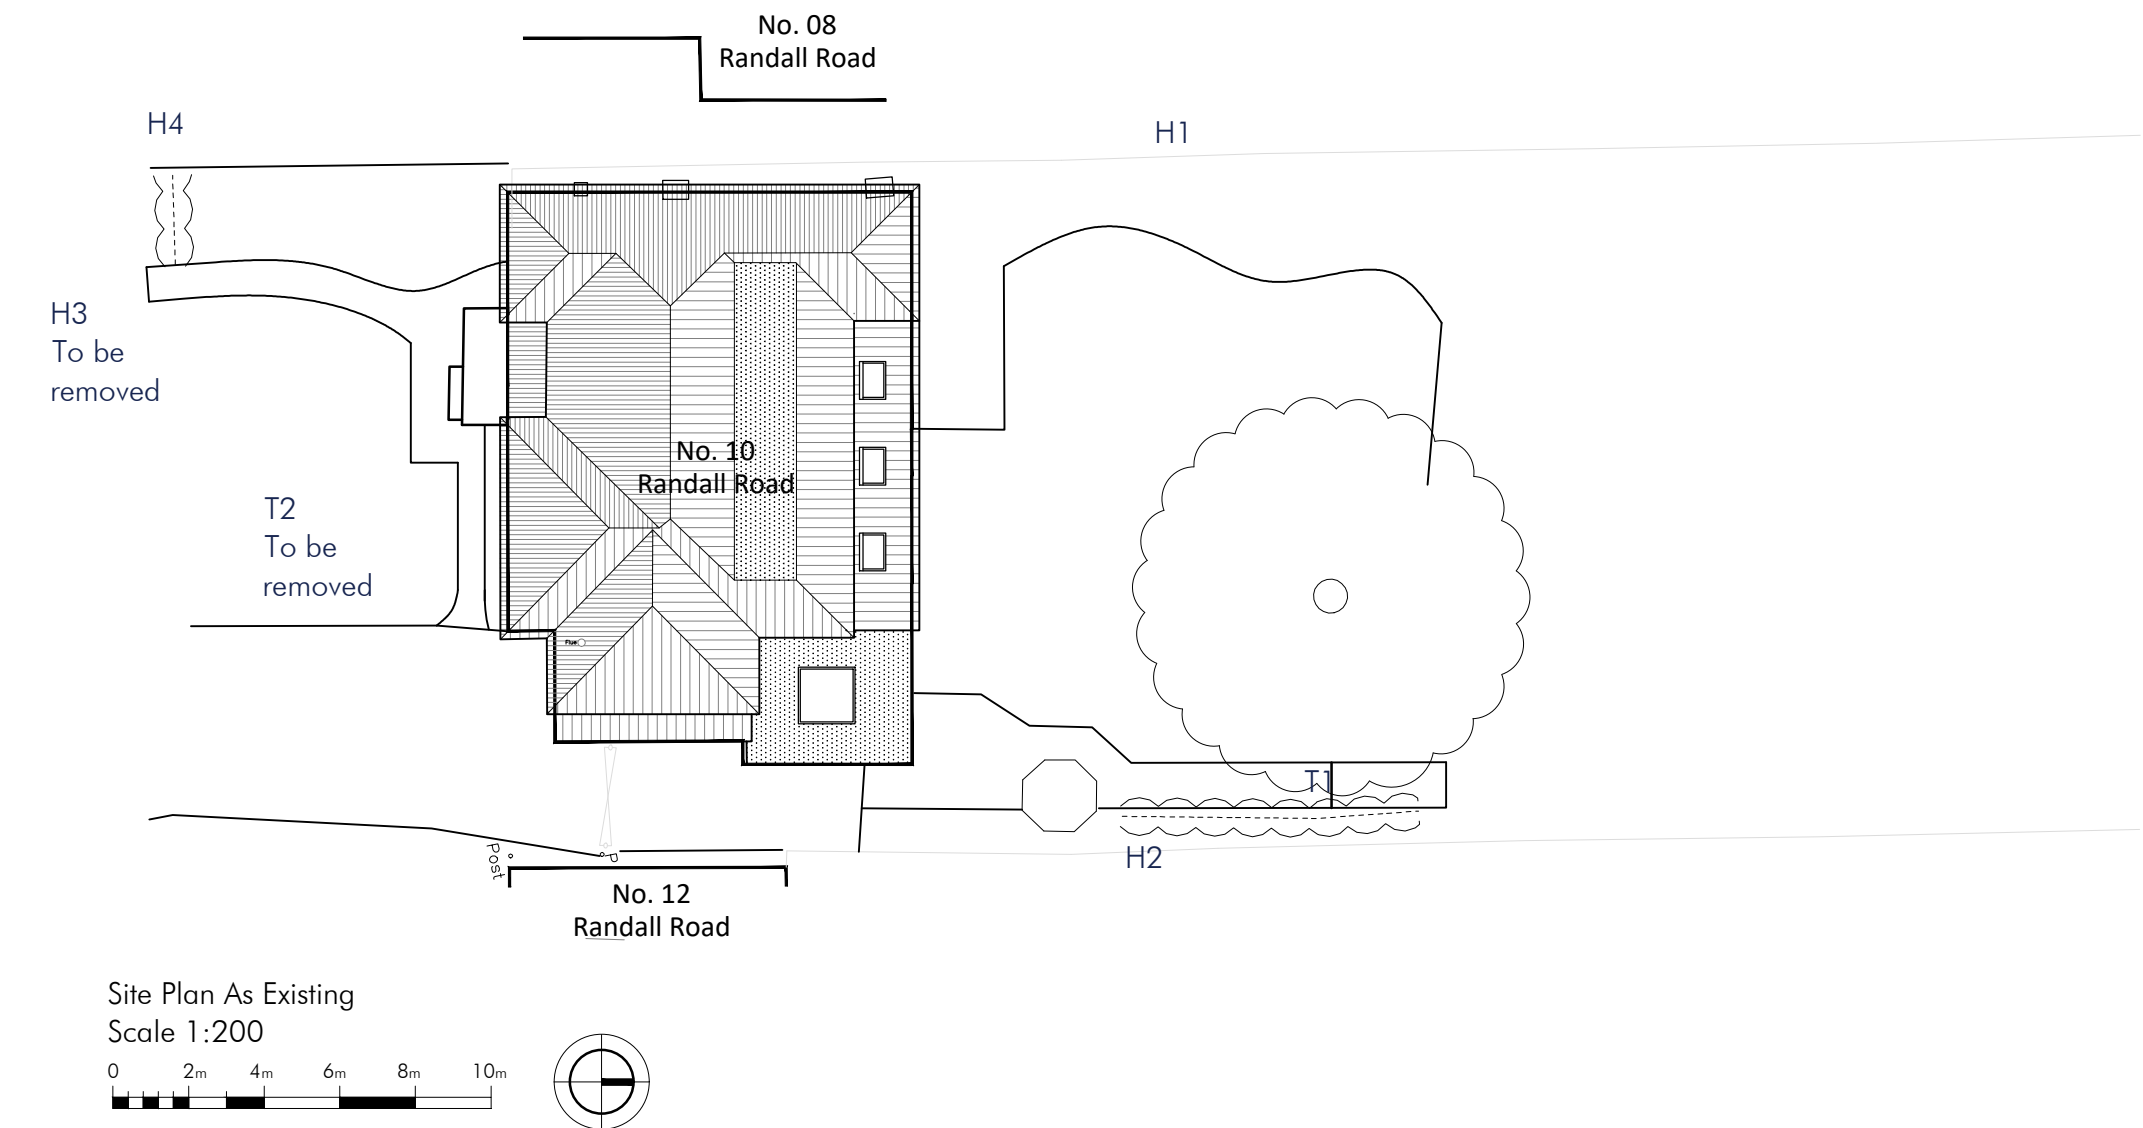
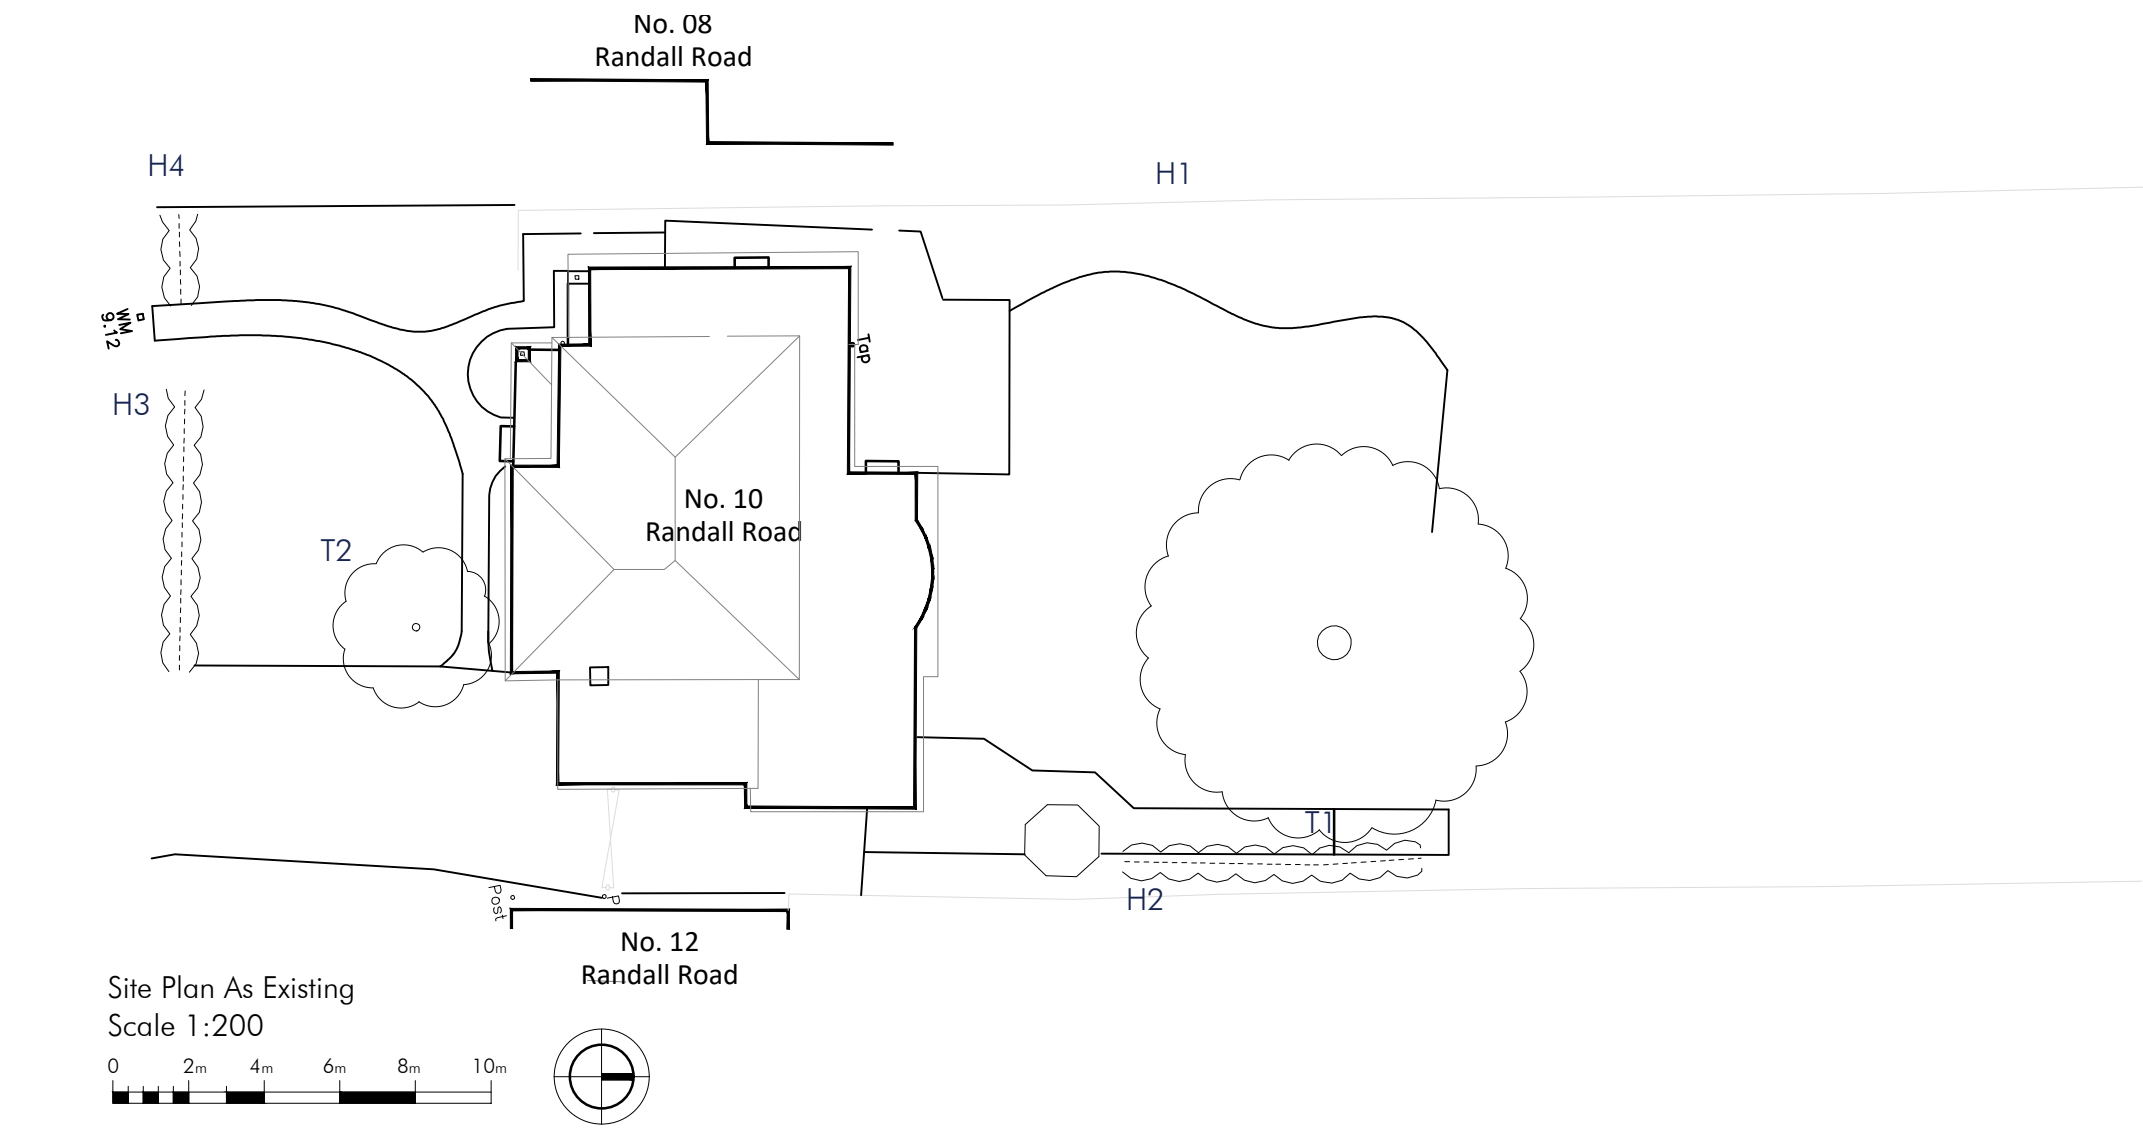
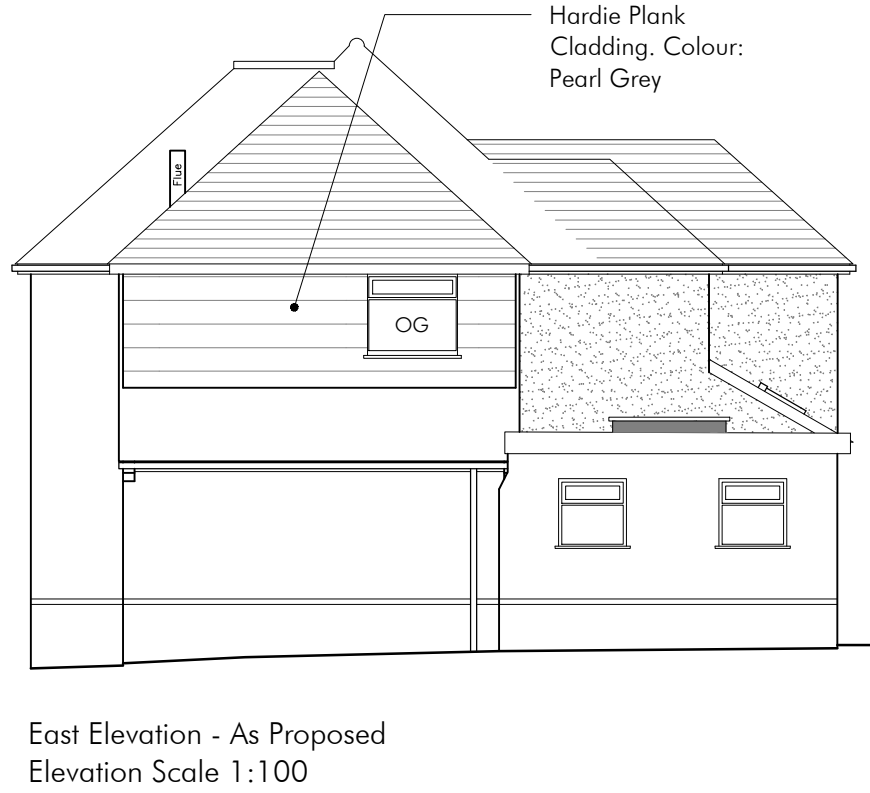
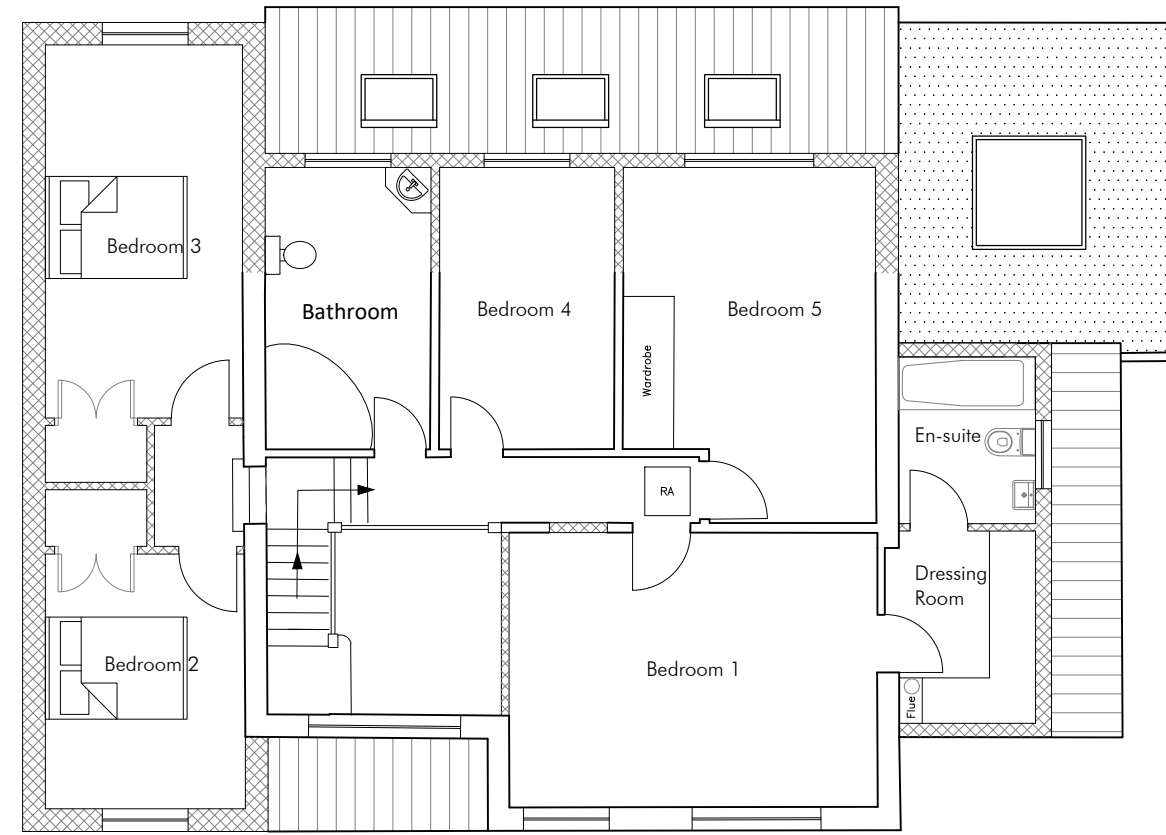


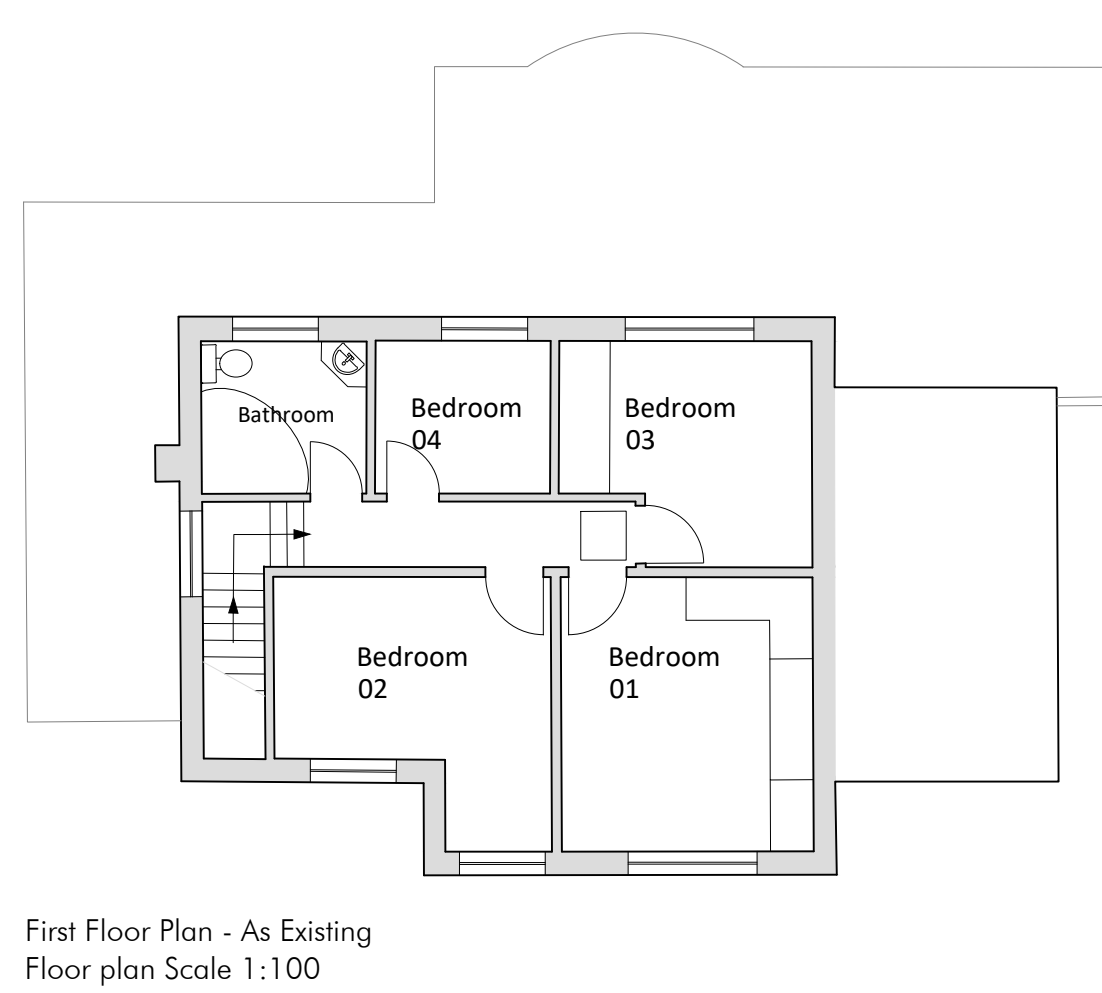

Original Drawing Size: A1

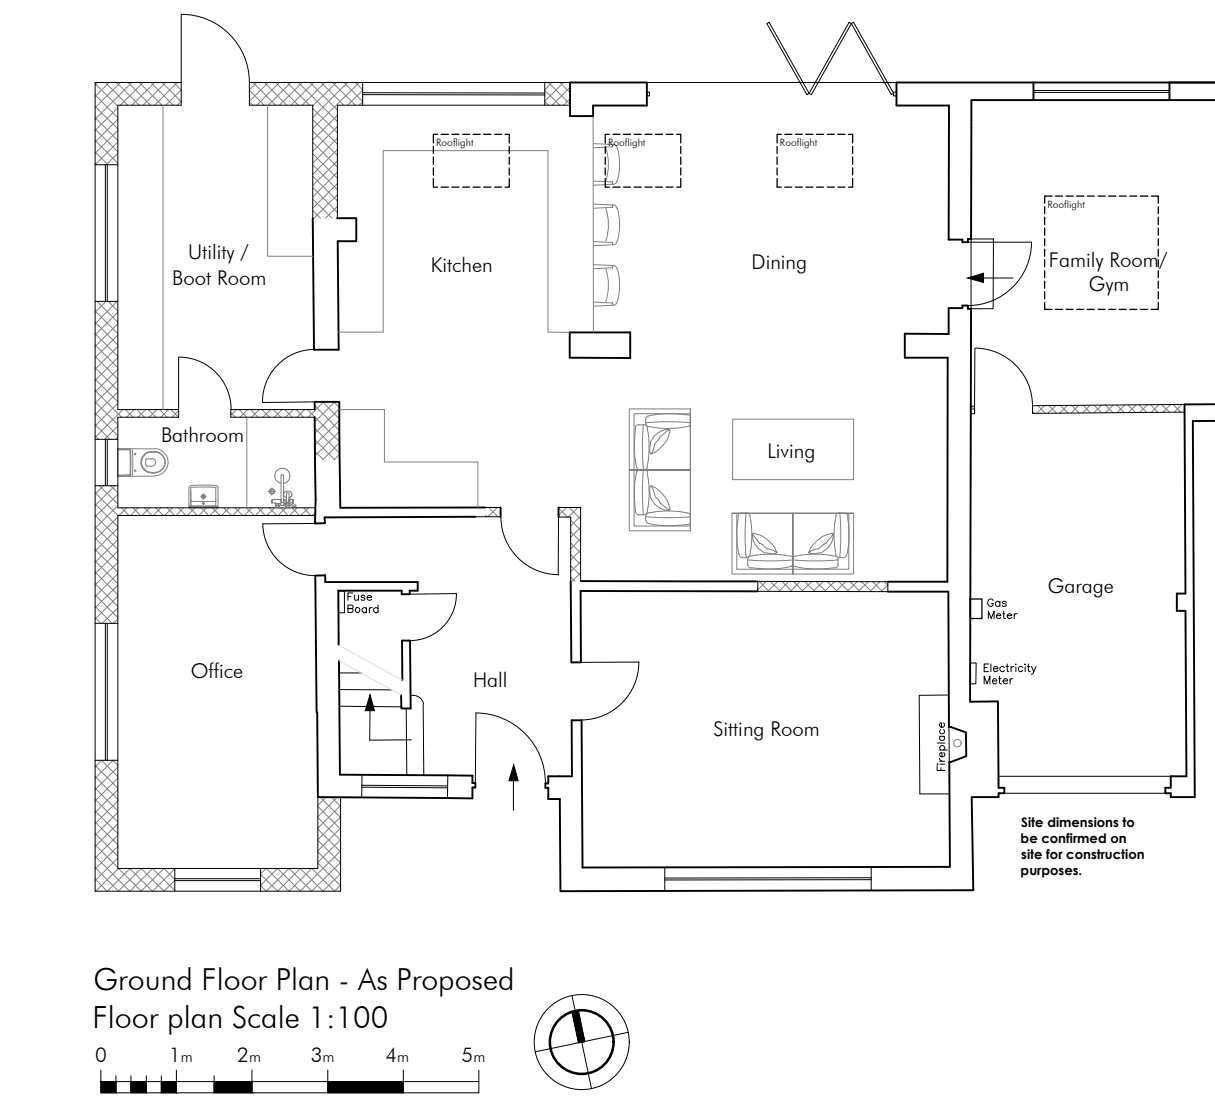

NOTES FOR THE PROPOSED WORKS:
External Walls - Brickwork Red/ Orange to match main house. White render.
Pearl grey, wood grain hardie plank cladding
Roof (Main) - Brown/Orange plain tiles to match main house
Roof (Flat)- EPDM Rubber Roof
Front door/ garage door - Grey UPVC
UpVC - White window/doors
Rwps - White with White Square gutters
OG = Obscure Glazing

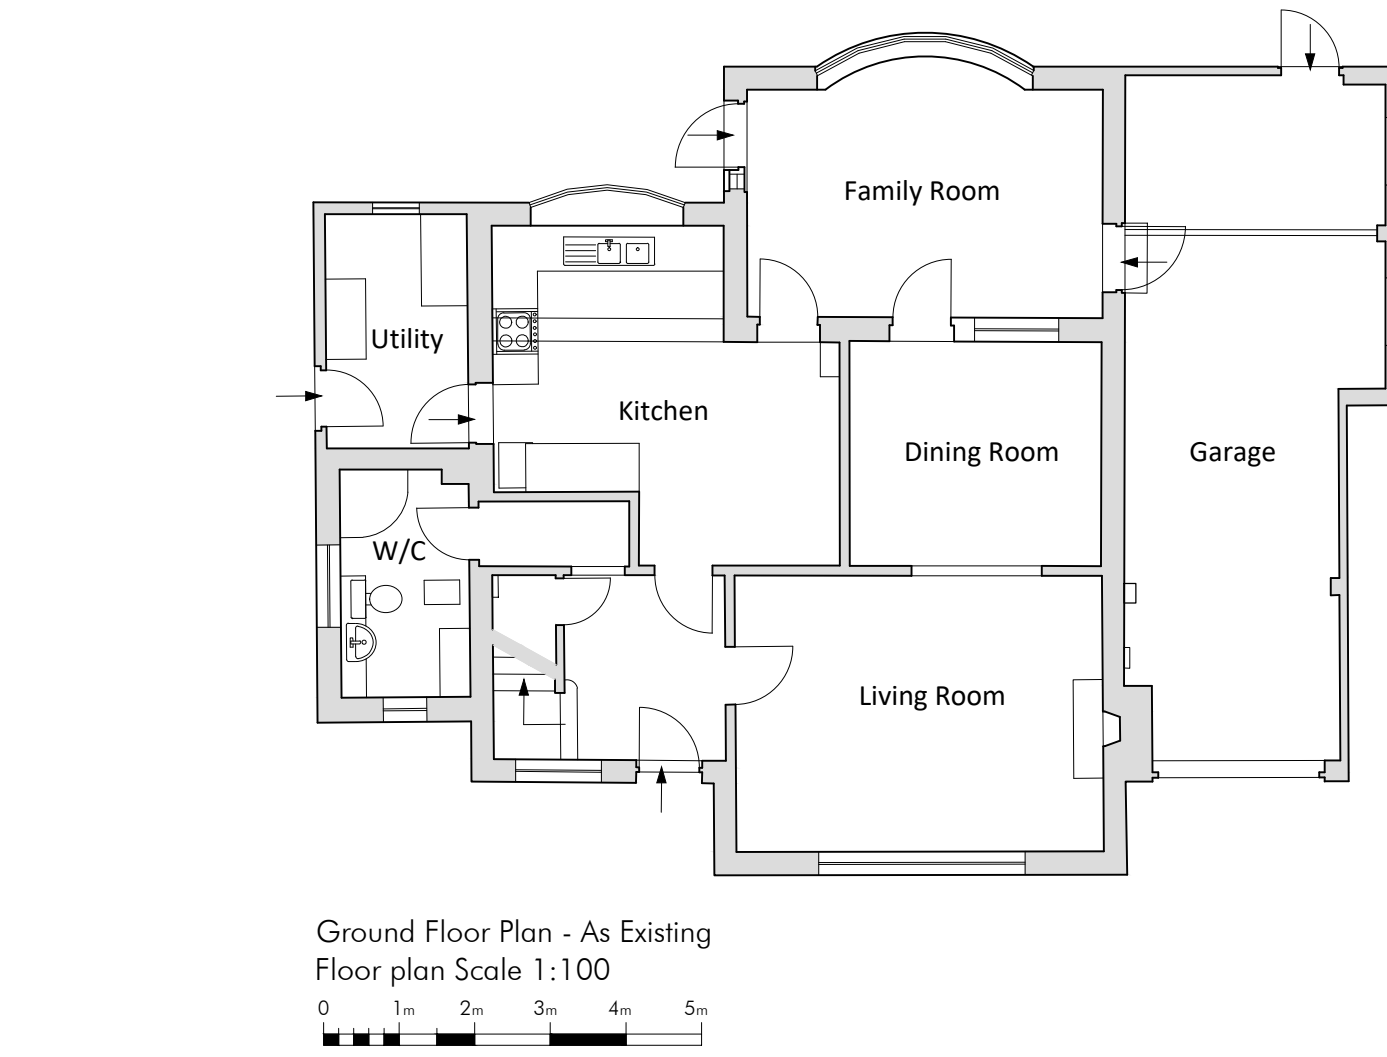

B	Issued for Planning	09.11.2023
A	Window Amendment	08.11.2023
No.	Description	Date

SC Architecture
Anchor House, School Lane
Chandlers Ford, Eastleigh
Hampshire SO53 4DY

T: 023 8026 9222
E: info@sc-architecture.co.uk
W: www.sc-architecture.co.uk

RIBA
Chartered Practice

Drawing Title:
NMA Drawings
Plans and Elevations
As Existing and Proposed

Project Title:
10 Randall Road
Chandlers Ford
SO53 5AL

Drawing No.:	4304-P-200
Revision:	B
Date:	November 2023
Scale:	As Shown
Drawn:	HLE
Checked:	MSS

This drawing is the copyright of the company and must not be reproduced or used without permission. Annotated dimensions are to be taken in preference to scaled dimensions and site dimensions must be checked before work is commenced