


Proposed elevations


Drawing No.002.

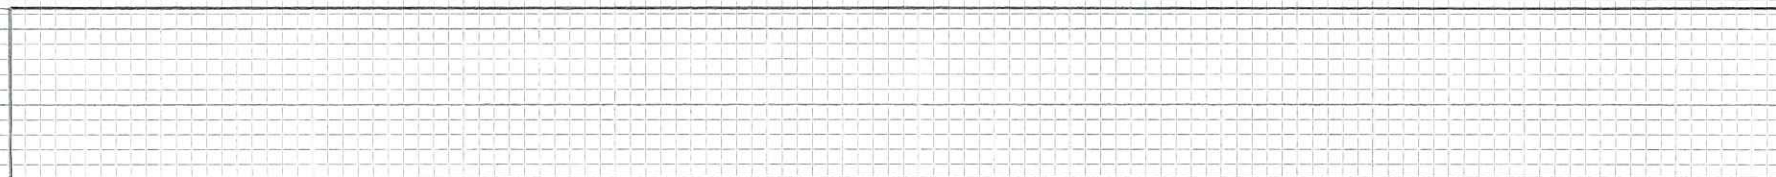


North




South

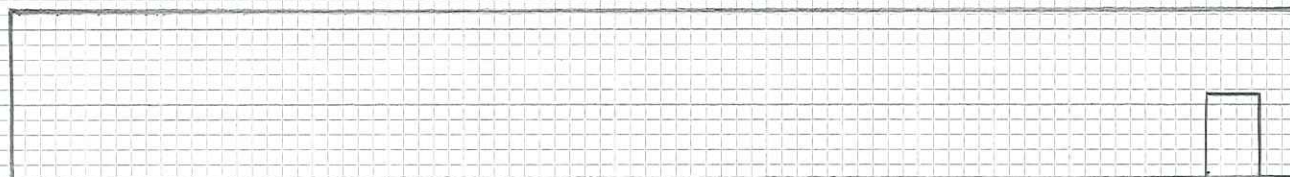

West

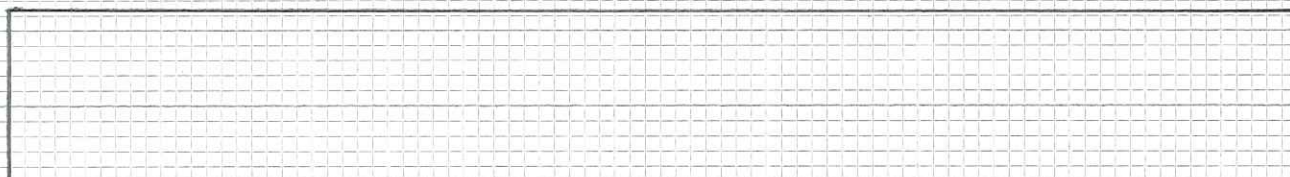

East

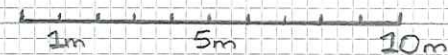

Scale 1:200mm