




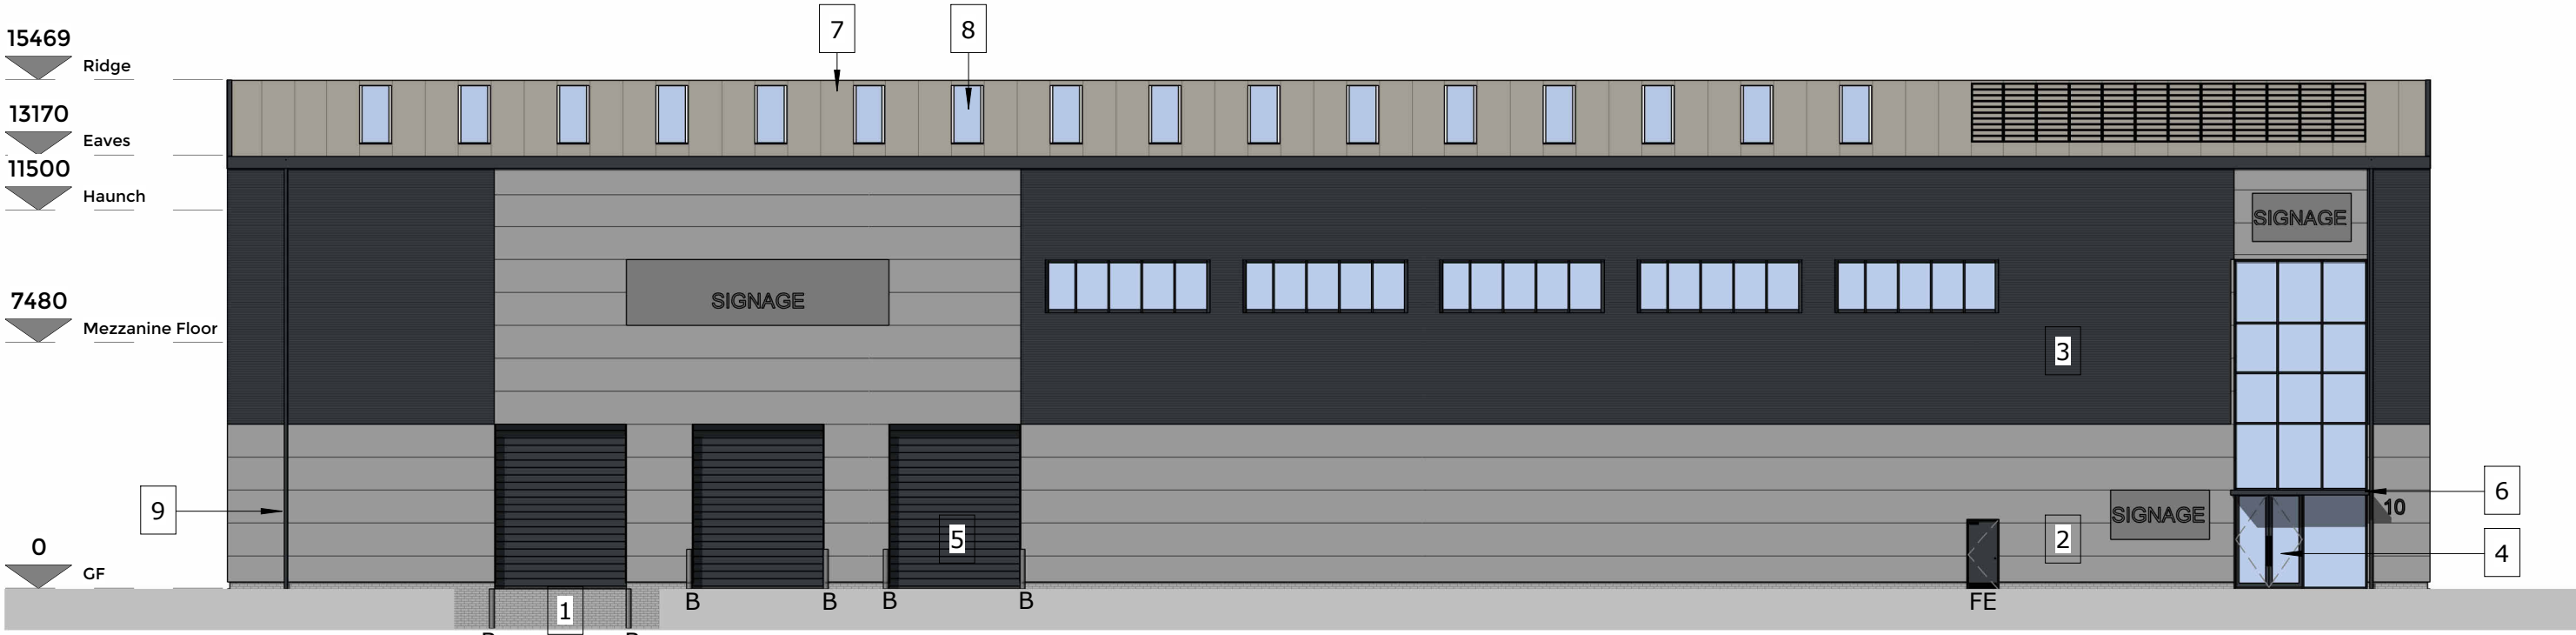


South-West B10
1 : 200

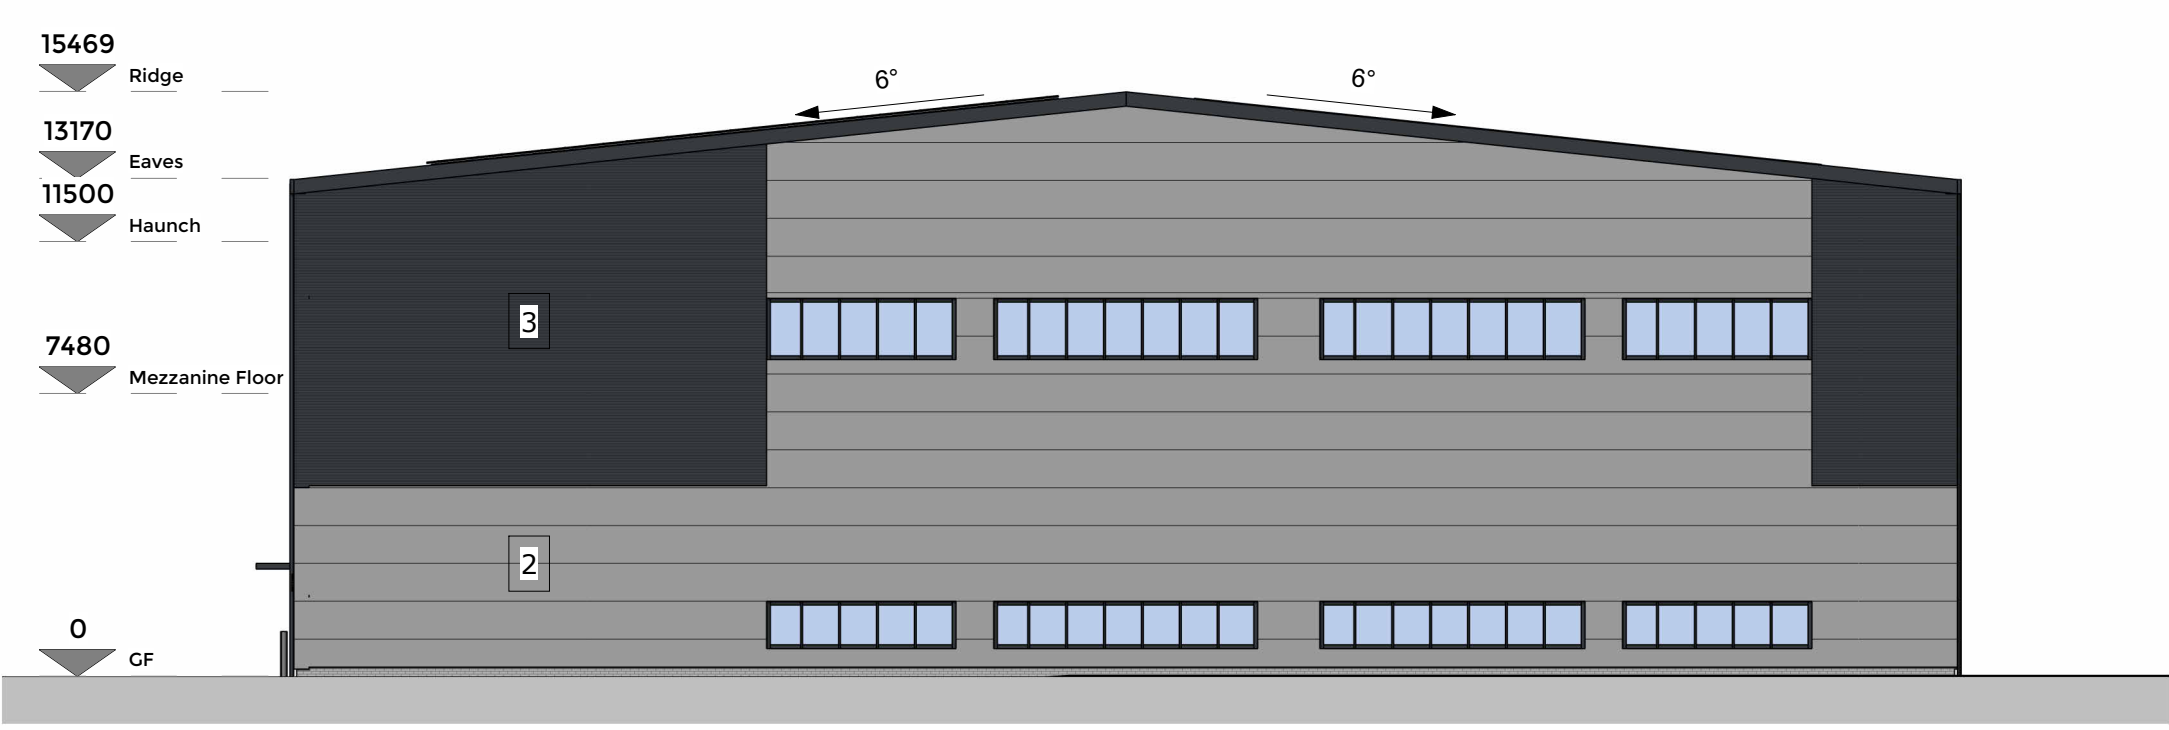

South-East B10
1 : 200

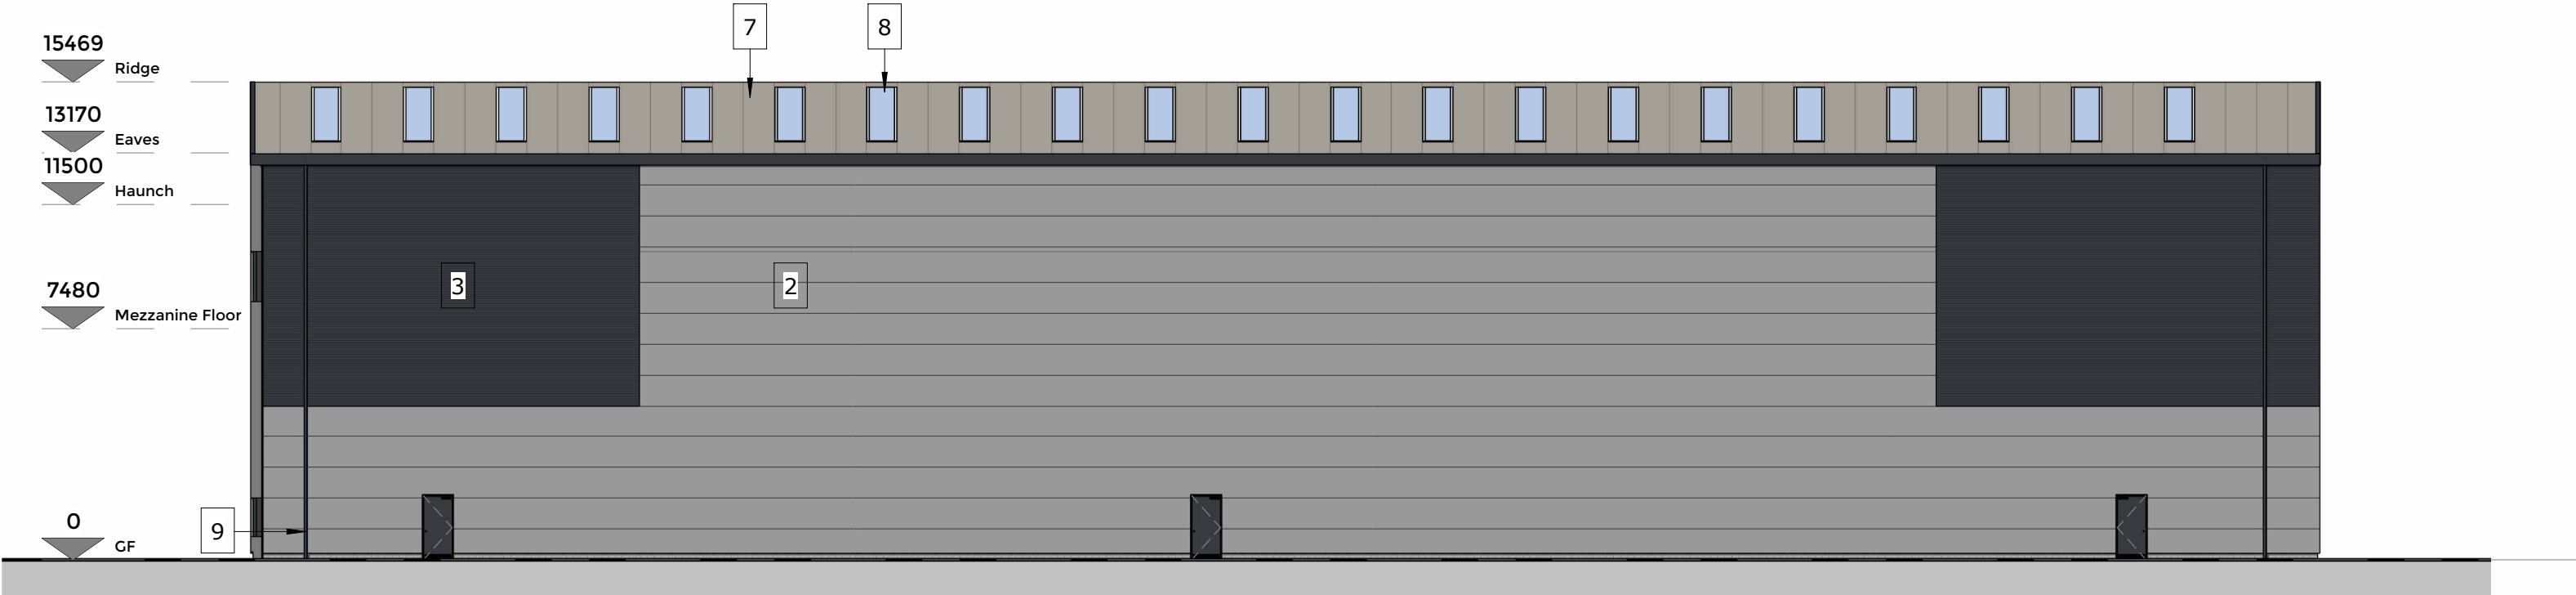

North-East B10
1 : 200

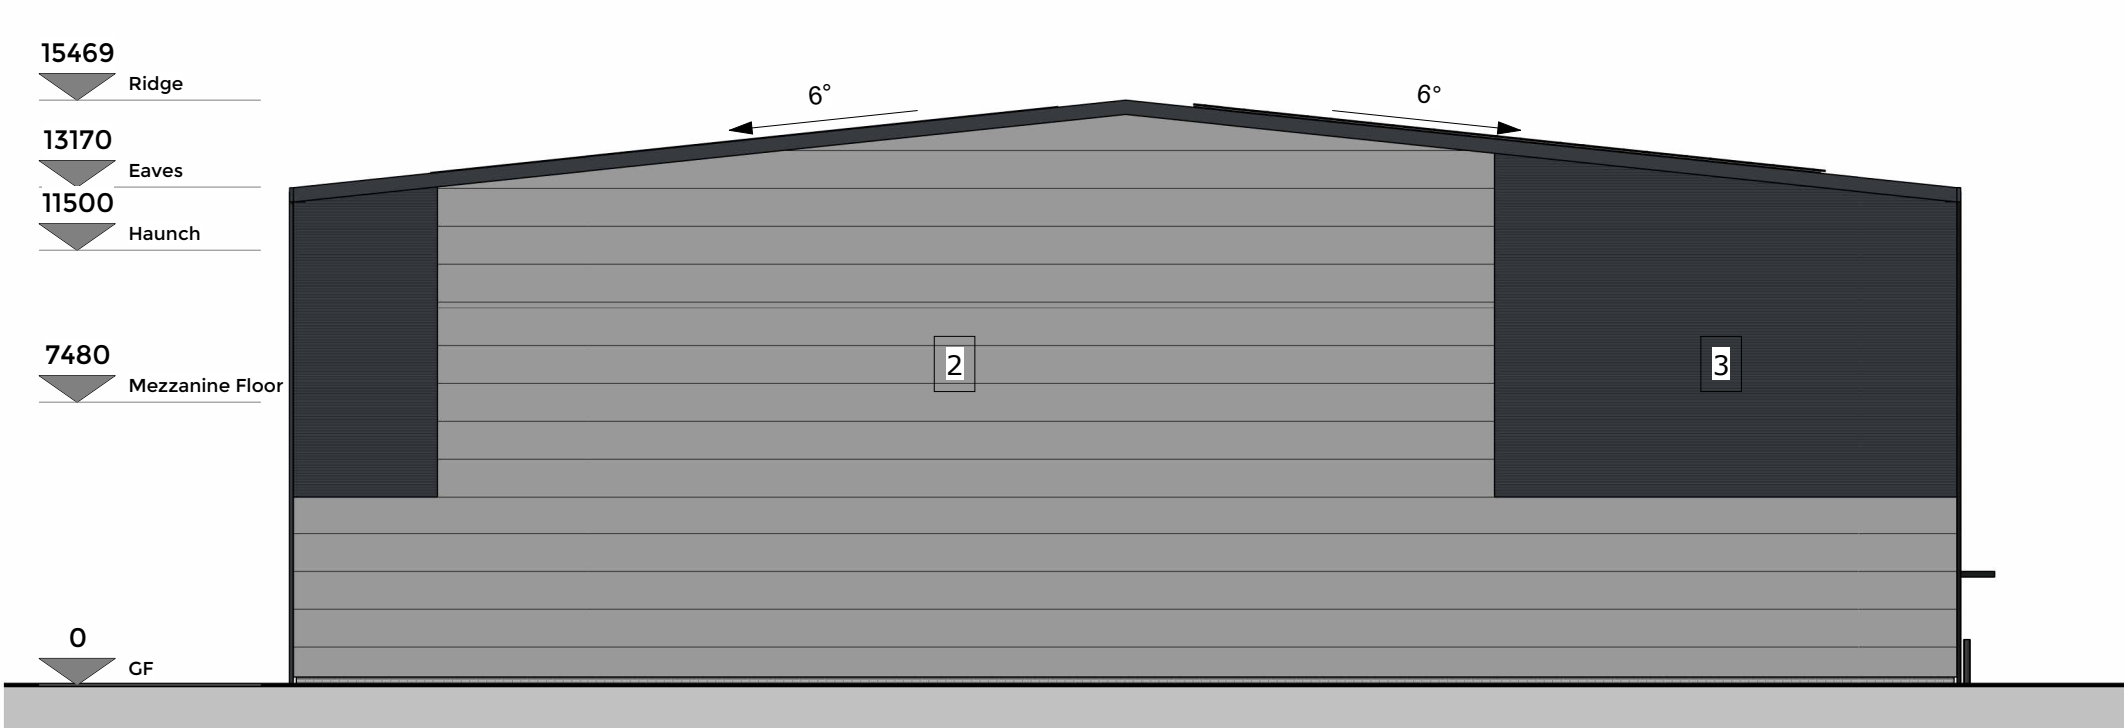

North-West B10
1 : 200

Building Envelope

All cladding and rainwater drainage is shown indicatively only and subject to detailed design by cladding subcontractor.

Cladding contractor to ensure full compliance with SBEM / Dynamic Simulation criteria and Part L2 Building Regulations in term of thermal efficiency, air tightness and prevention of cold bridging. All external cladding systems are to be installed in accordance with manufacturer's instruction with 'Enhanced' details at all junctions.

All wall and roof penetrations are shown indicatively only and are subject to full design by contractor.

All structural steelwork is shown indicatively only and is subject to engineer's / steelwork contractor's detailed design.

Foundation, substructure and floor slab constructions are shown indicatively only and are subject to engineer's design / detail.

All external levels, gradients and below-ground drainage etc are shown indicatively only and subject to full design by civil engineer.

All signage and branding zones are shown indicatively only and subject to a separate advertisement application.

General Notes

This drawing is © Boyle & Summers and may not be reproduced, copied or altered in any way without written authority.

Other than for the purposes of planning, do not scale these drawings. Use written dimensions only. All dimensions to be checked on site prior to commencement of work.


Key

- RWP - Rainwater pipe
- B - Goods door bollard
- CH - Internal wall mounted cycle hooks

External Materials Schedule

- LOW LEVEL BRICKWORK** - Dark Grey
- CLADDING 1** - Kingspan Quadcore KS1000 MM Mini-micro-rib profile composite panels, or equal and approved, Kingspan Spectrum Metallic finish in Metallic Silver RAL 9006
- CLADDING 2** - Kingspan Quadcore Louvre Panel RAL 7016
- ENTRANCE DOORS** - Aluminium doorsets polyester powder coated, colour RAL 7016 Anthracite Grey
- GOODS DOORS** - RAL 7016 Anthracite Grey
- ENTRANCE CANOPY** - Painted PFC edge profiled canopy over main entrance doors, colour RAL 7016 Anthracite Grey
- ROOF** - Coposite trapezidal roof panel. Goosewing Grey RAL 080 70 05
- ROOF LIGHTS** - Brett Martin Daylight Systems triple skin unit with a Class B Trilite GRP 18 SAB3 outer sheet
- RAINWATER GOODS** - Aluminium gutter, to be incorporated as part of combined fascia soffit. Downpipes to be finished in powder coated finish min 60 micron, colour RAL 7016 Anthracite Grey

PLANNING

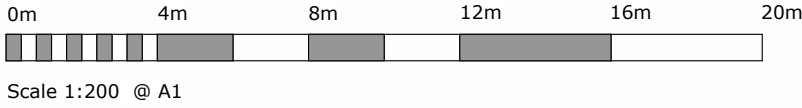

C	13.11.23	Building Haunch, Eaves and Ridge lowered.	JL	TB
B	10.10.23	PLANNING APPLICATION	TB	TB
A	24.05.23	Draft Issue.	FN	TB

Building 10 Elevations

CBP - BSL - D2 - XX - DR - A - 4101 - PL - C MAY 2023
22093: CHALCROFT 3 Scale 1 : 200 @ A1
CHALCROFT BUSINESS PARK Drawn FN
Client: FIPWEL Checked TB

Suite E, Ferry House
Canute Road
Southampton
Hampshire
SO14 3FJ

023 8063 1432
boyleandsummers.co.uk

Boyle & Summers