


- GENERAL NOTES:
1. This drawing is the copyright of Rheal Architecture Ltd and may not be copied, altered or reproduced in any form or passed on to a third party without written consent. If in doubt ASK.
 2. The drawing reflects current standards and legislation agreed for this project at the time of original issue.

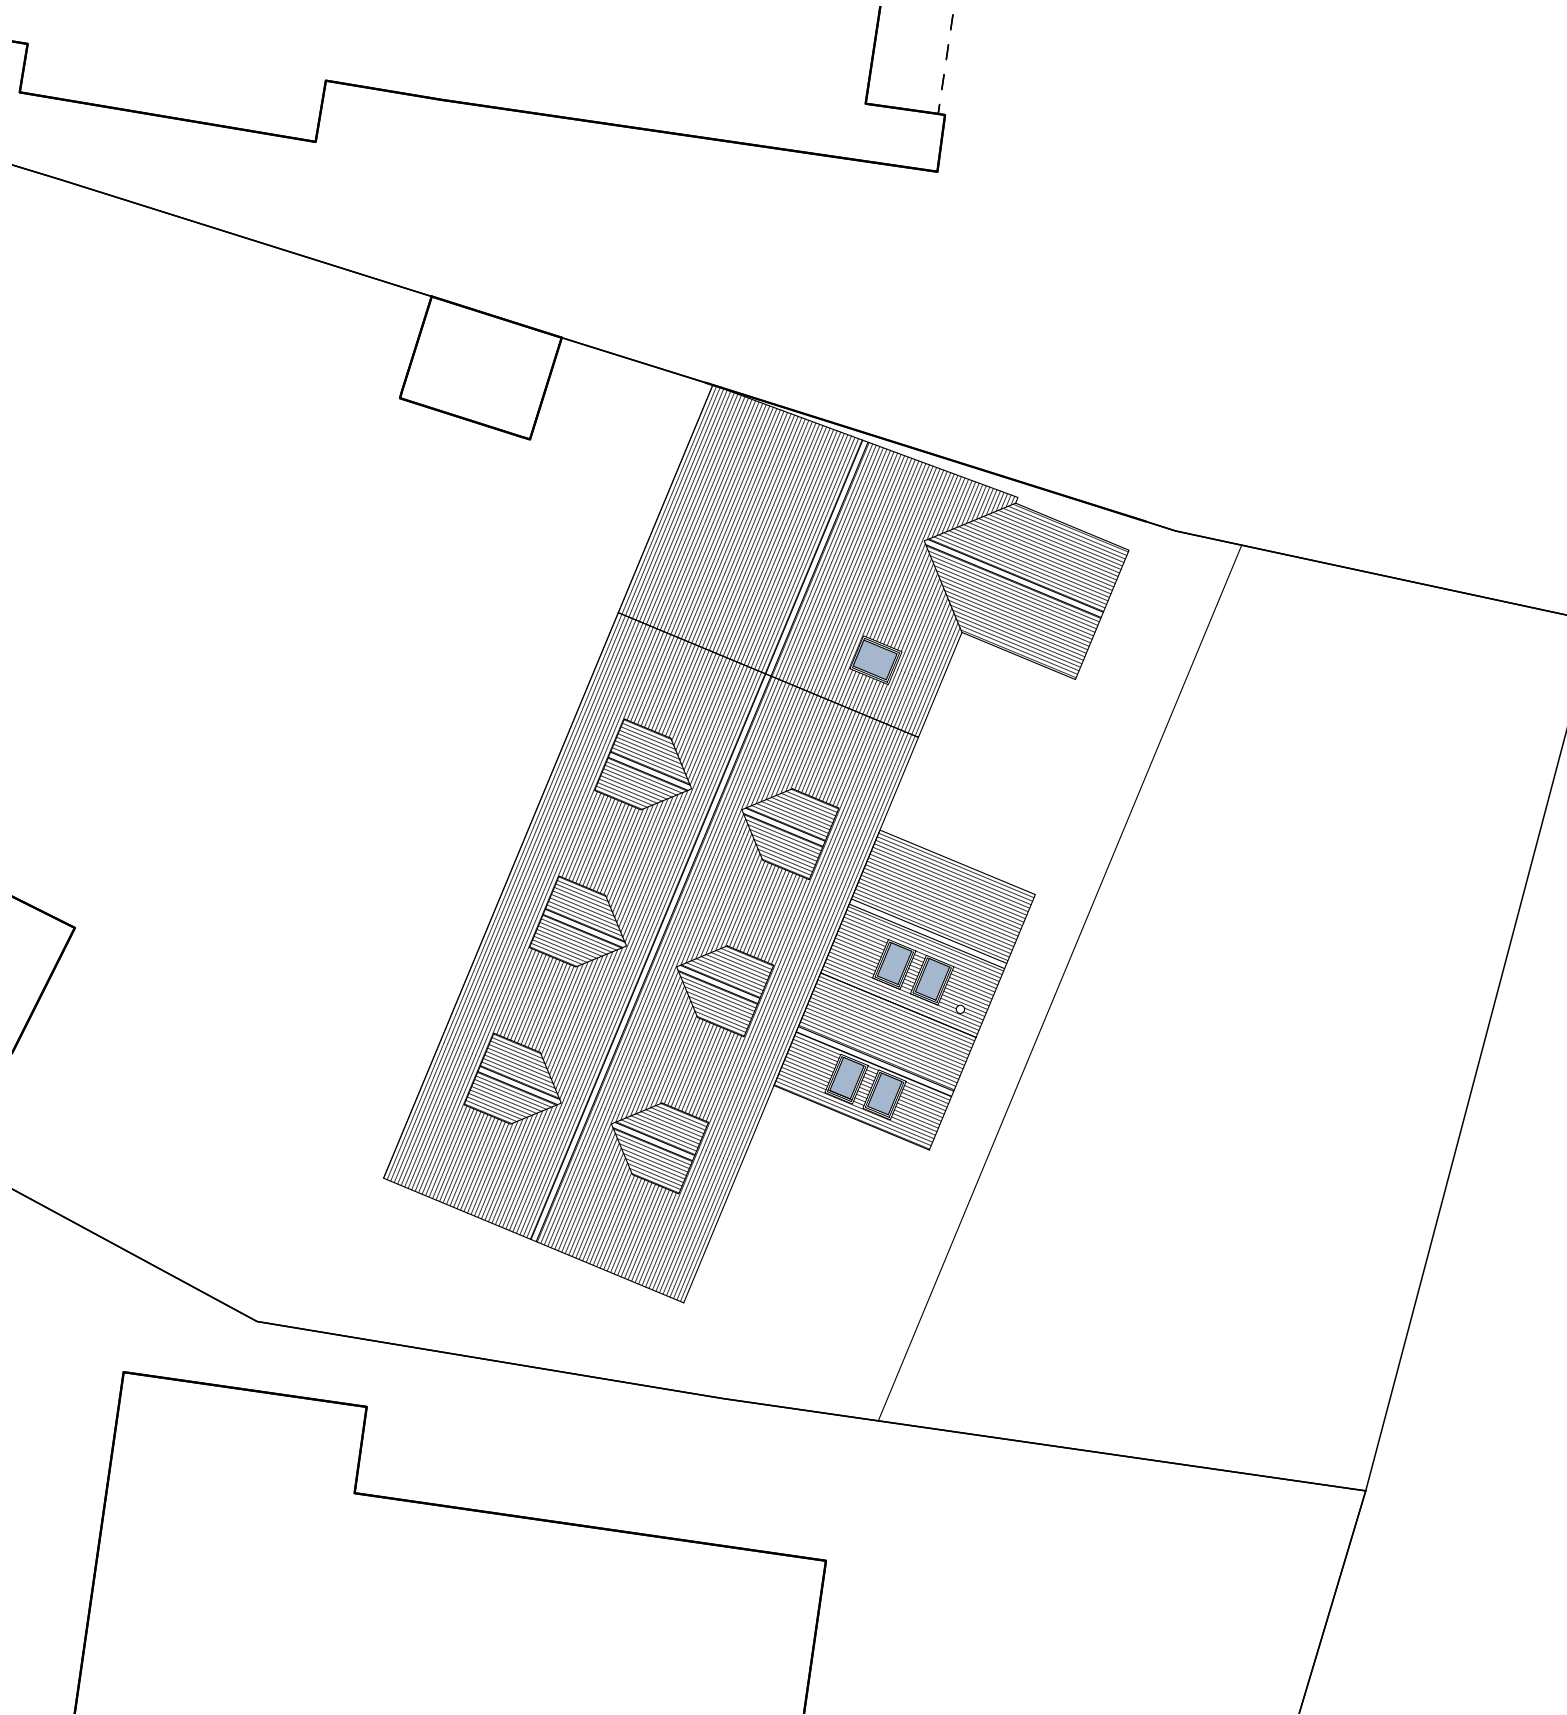

Site Plan 1:200



Location Plan 1:1250
Ordnance Survey (c) Crown Copyright 2023.
All rights reserved. Licence number 100022432

