


South

NEIGHBOURS
FENCE

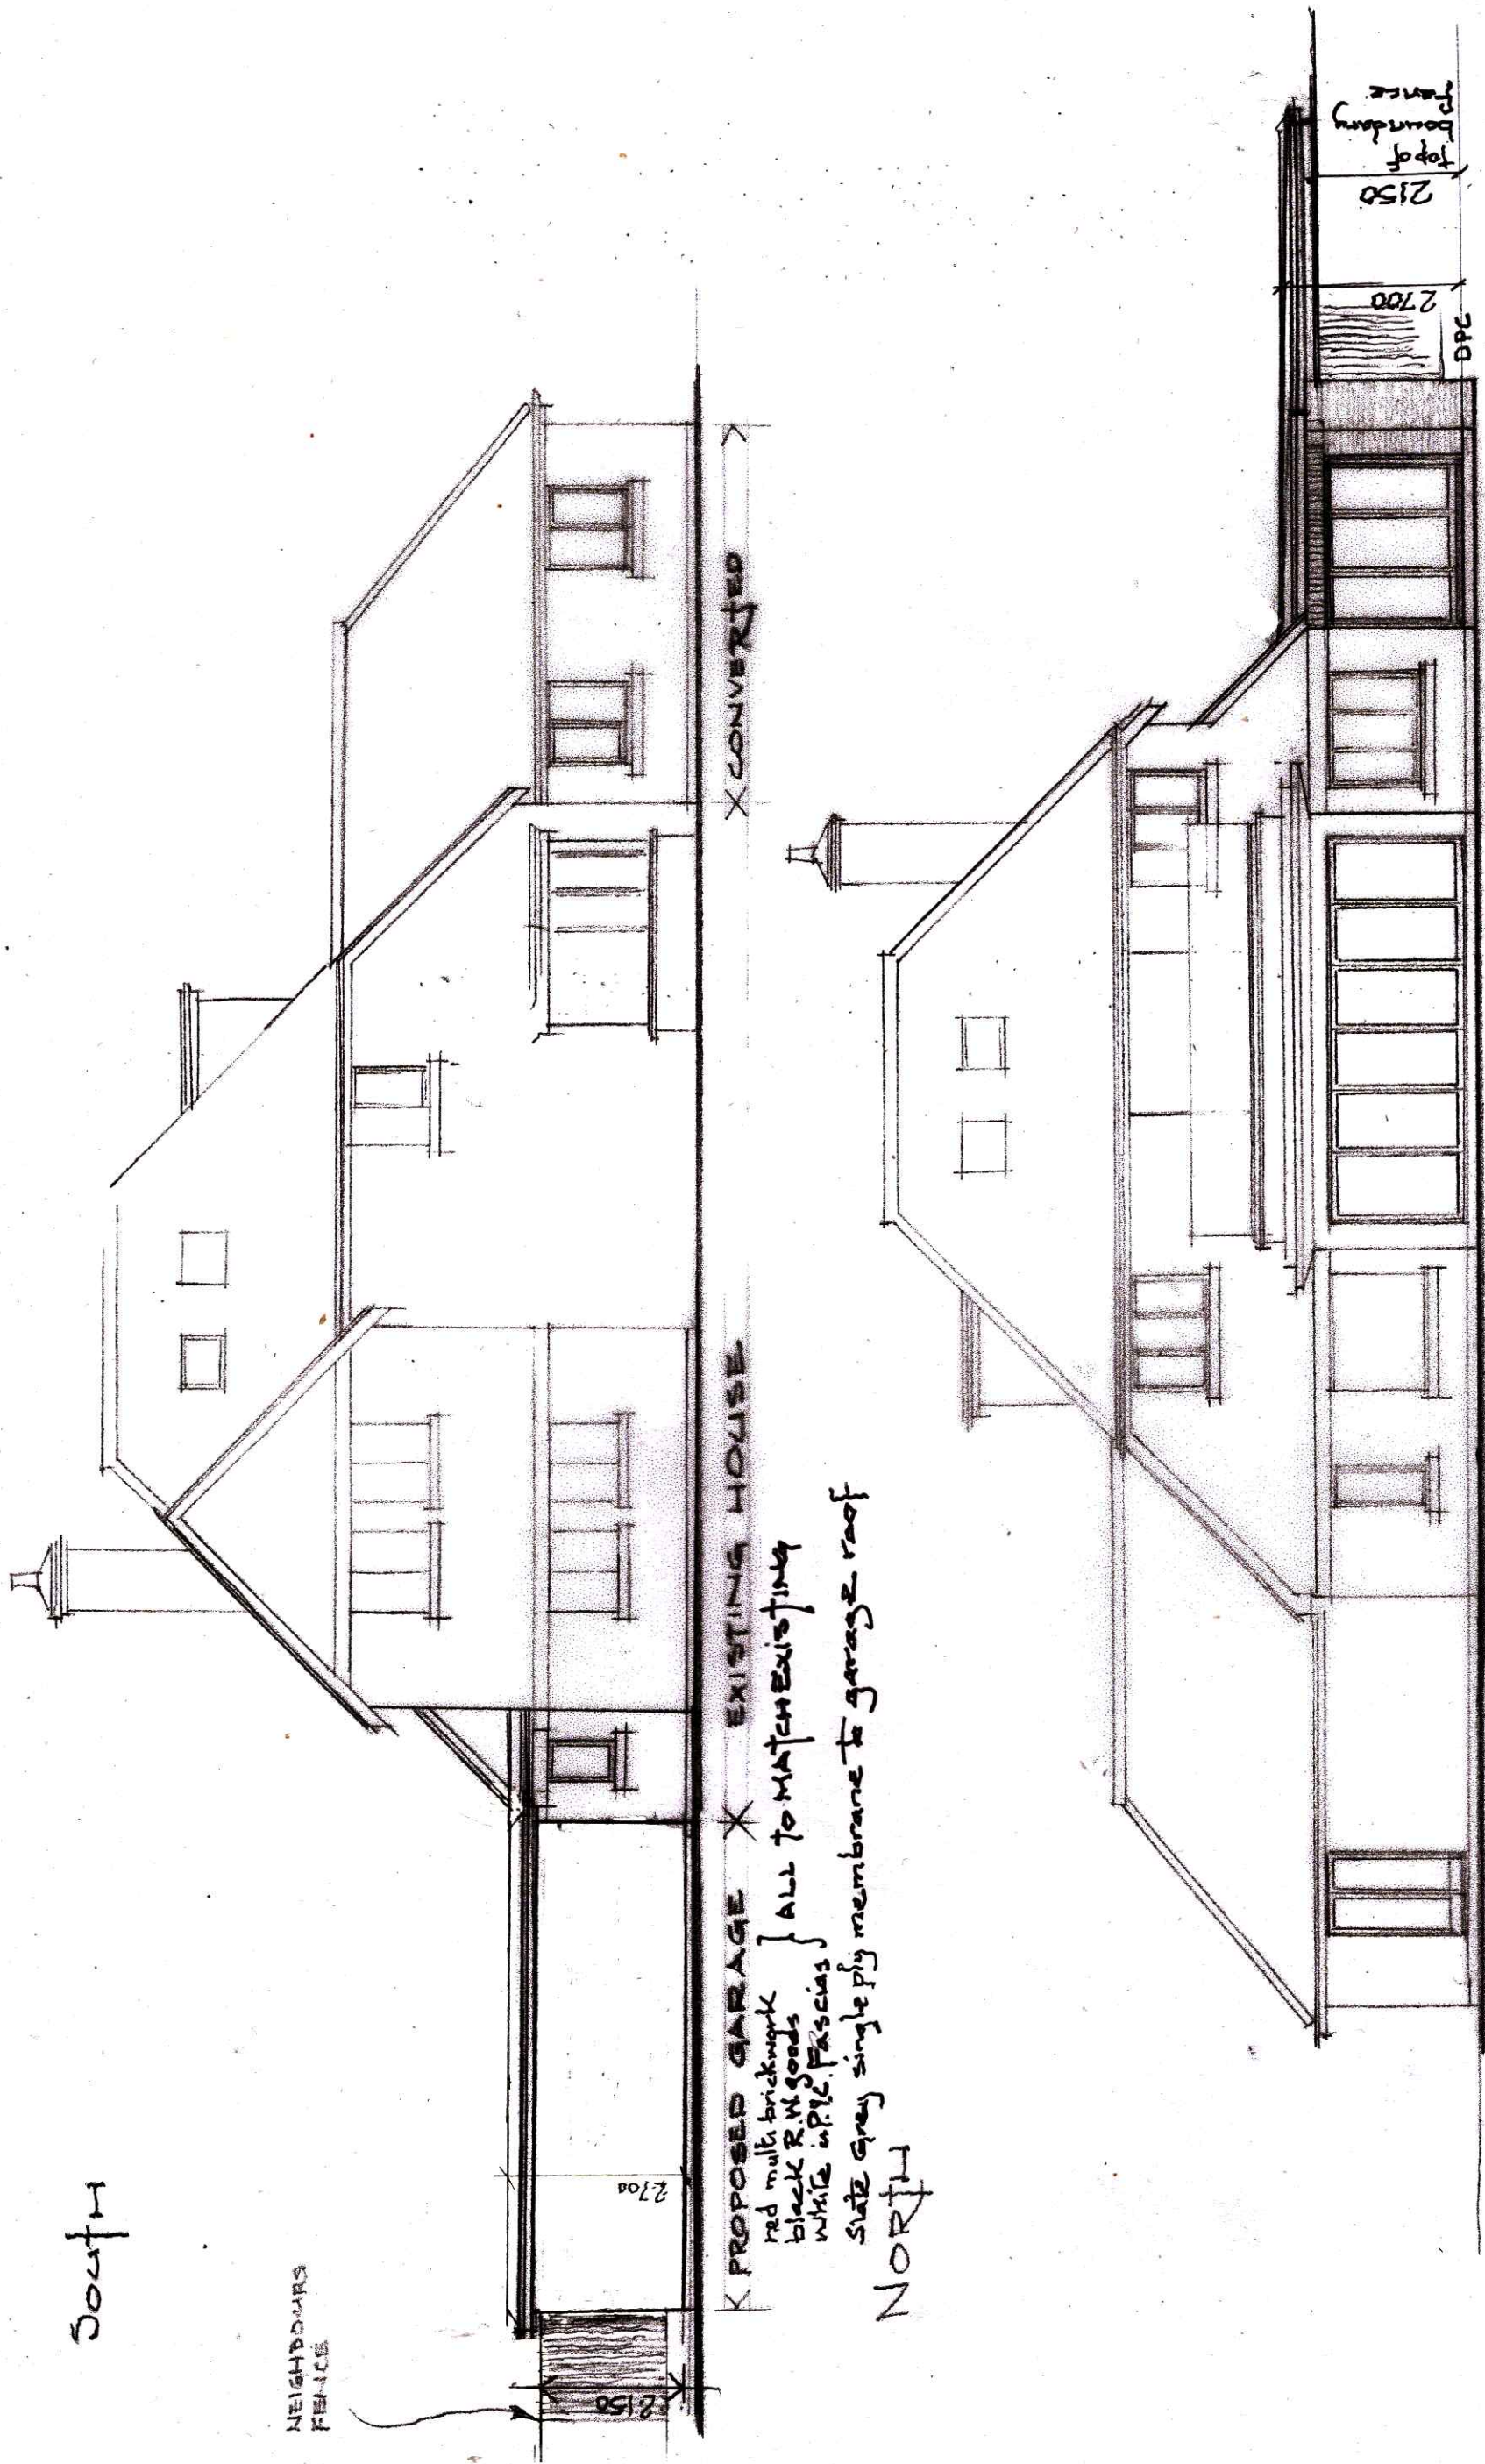

PROPOSED GARAGE X EXISTING HOUSE

red multi brickwork
black R.M. goods
white u.p.v. fascias
slate grey single ply membrane to garage roof

NORTH

REAR FACE

REV C GARAGE CHANGED TO FLAT ROOF
30 Oct 23
REV D O/A HEIGHT OF GARAGE & BOUNDARY
14/11/23 FENCE NOTED
MATERIALS ADDED

JON DALE ARCHITECT LTD
HOME FARM - ST JOHN'S RD. D
SKETCH ADJUSTMENTS - REV D
NORTH & SOUTH ELEVATIONS
1:100 @ A3 1 2 3 4 5