



West

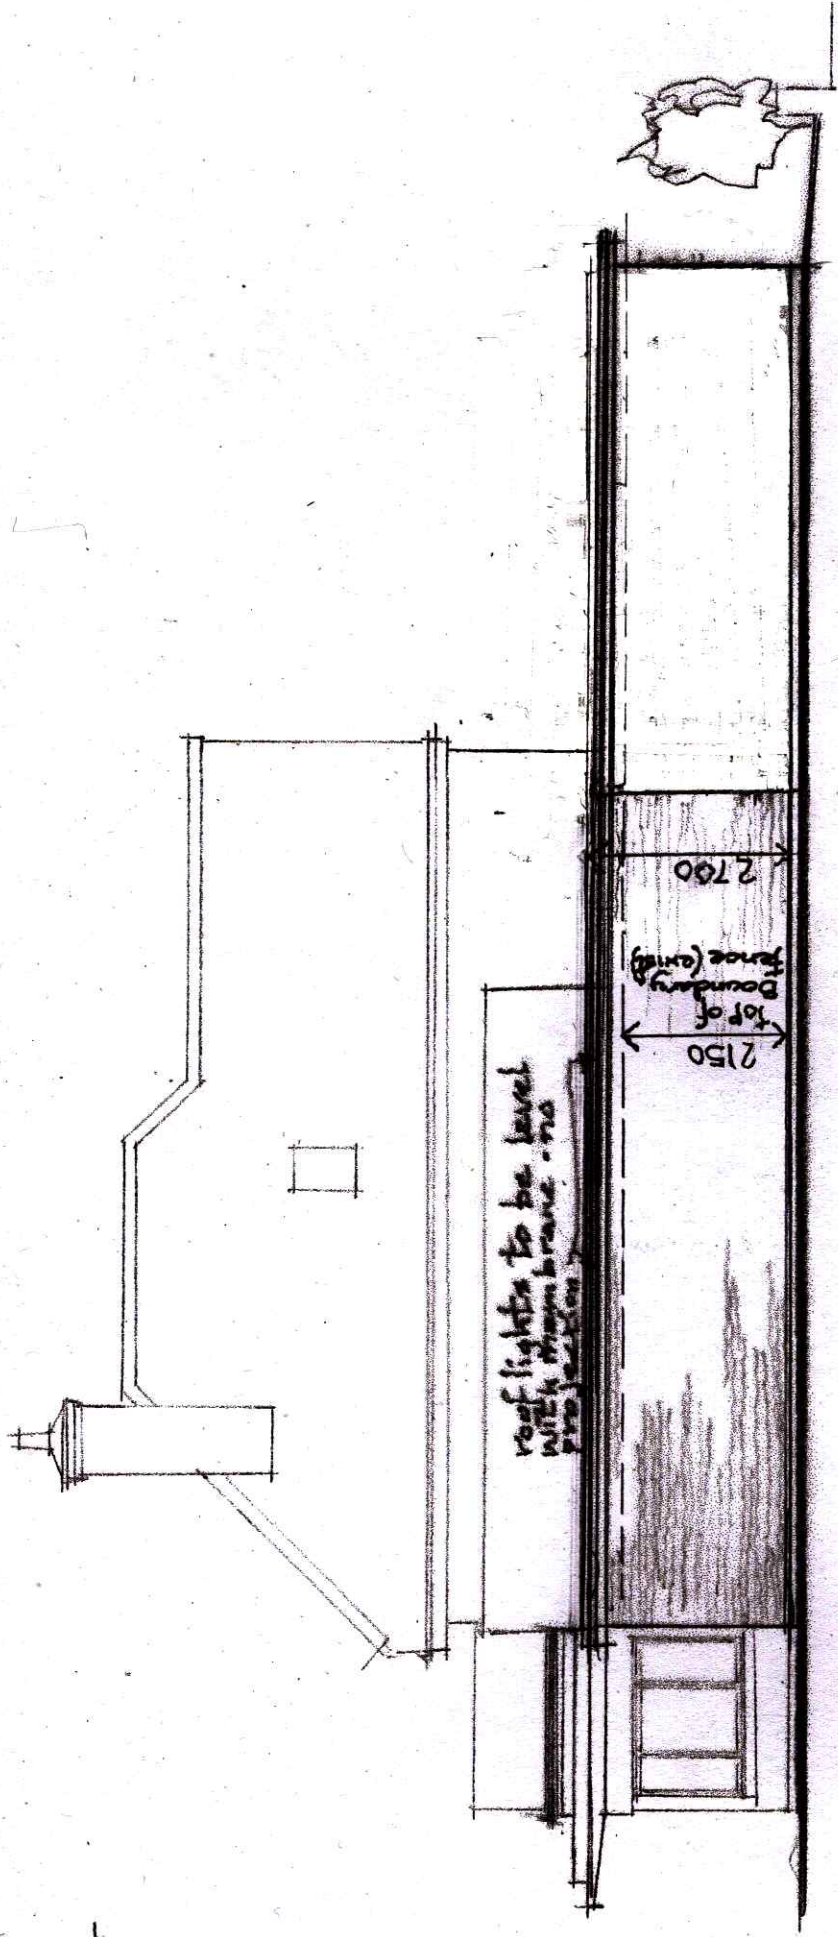

East

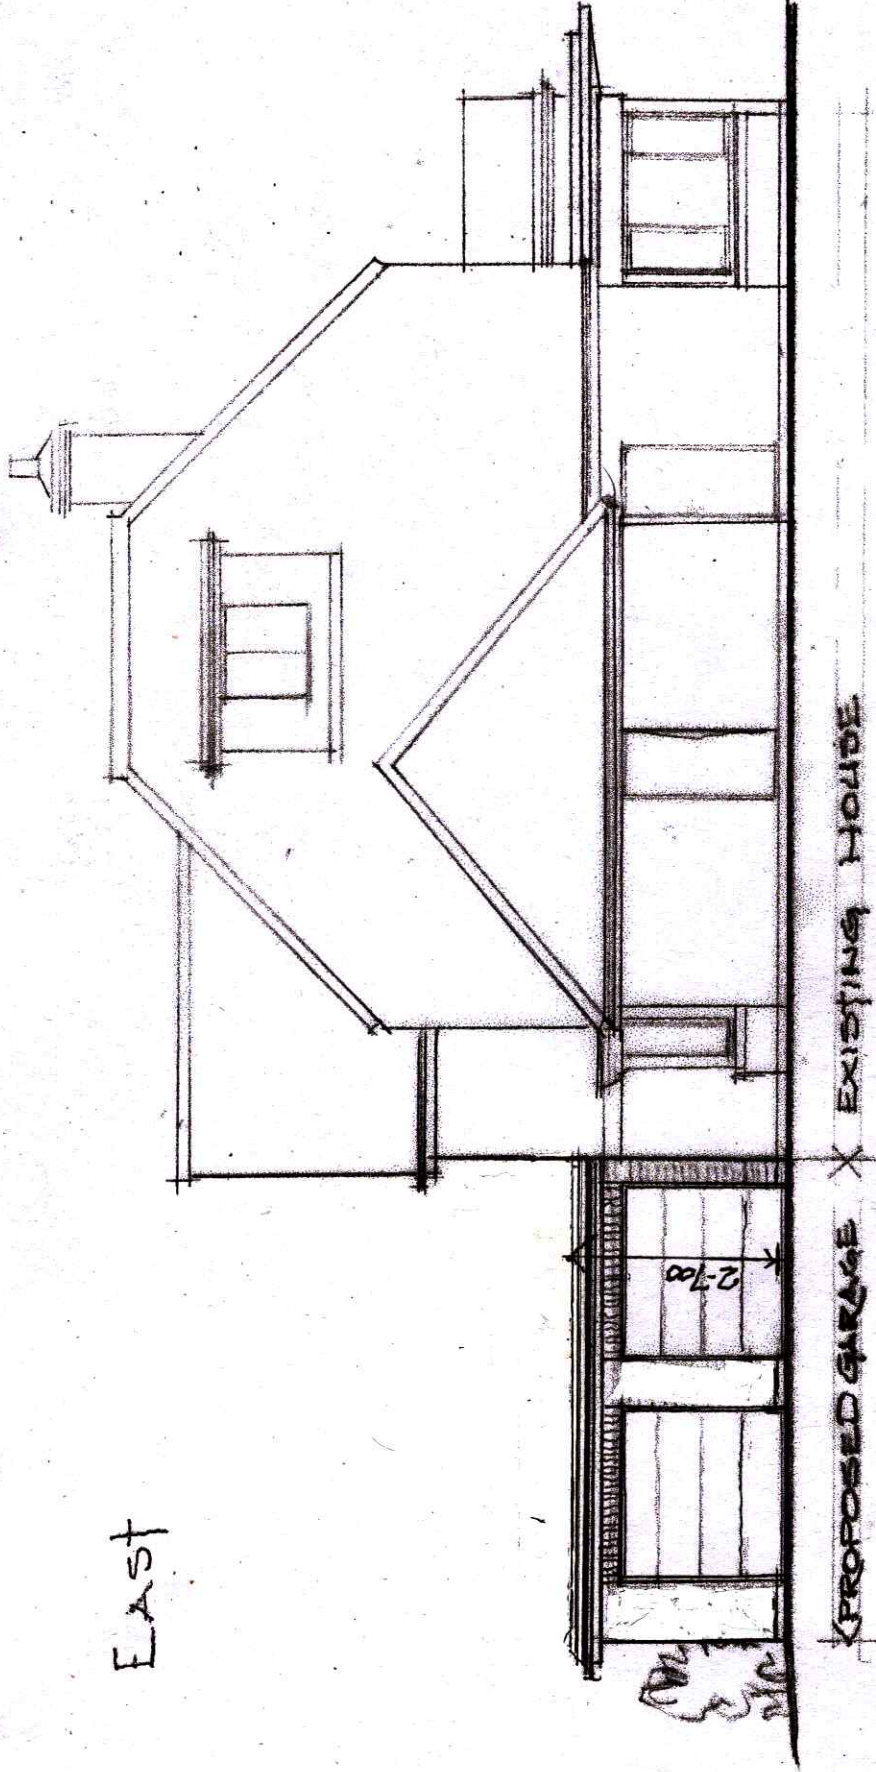

Rev E 9/11 Height added
14/11/23

Rev D Garage changed to Flat Roof
30/04/23

Rev A - rooflights removed - West Elevation

JON DALE ARCHITECT LTD
HOME FARM - ST JOHNS RD.
SKETCH ADJUSTMENTS - REV A
EAST & WEST ELEVATIONS
1100 @ A3 - 11 21 31 4 5