




FRONT ELEVATION ON ST JOHNS ROAD

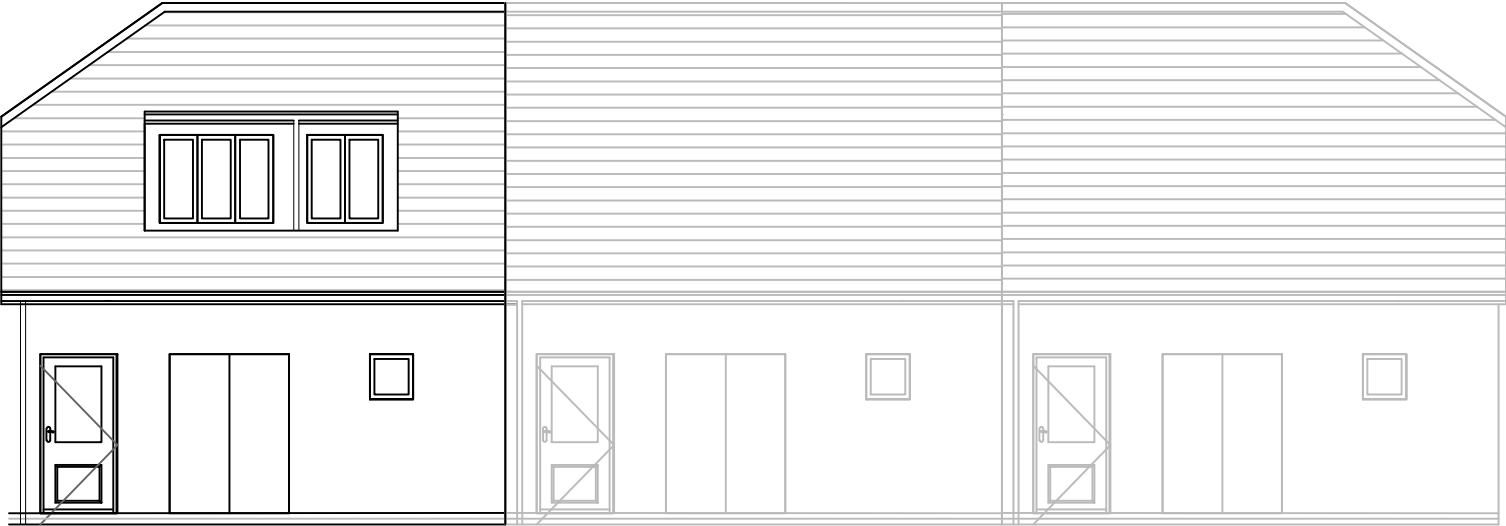

REAR ELEVATION

REV	DATE	DETAILS	BL
JOB	Gents Barber Club, 11 St Johns Centre		
TITLE	Existing Elevations		
SCALE	1/100@A3	DRN JS	DATE Nov 23
DRG.No.	GBC/01/0001	Rev.	/

