



Location: 11 St Johns Centre Hedge End AppNo: F/23/96275

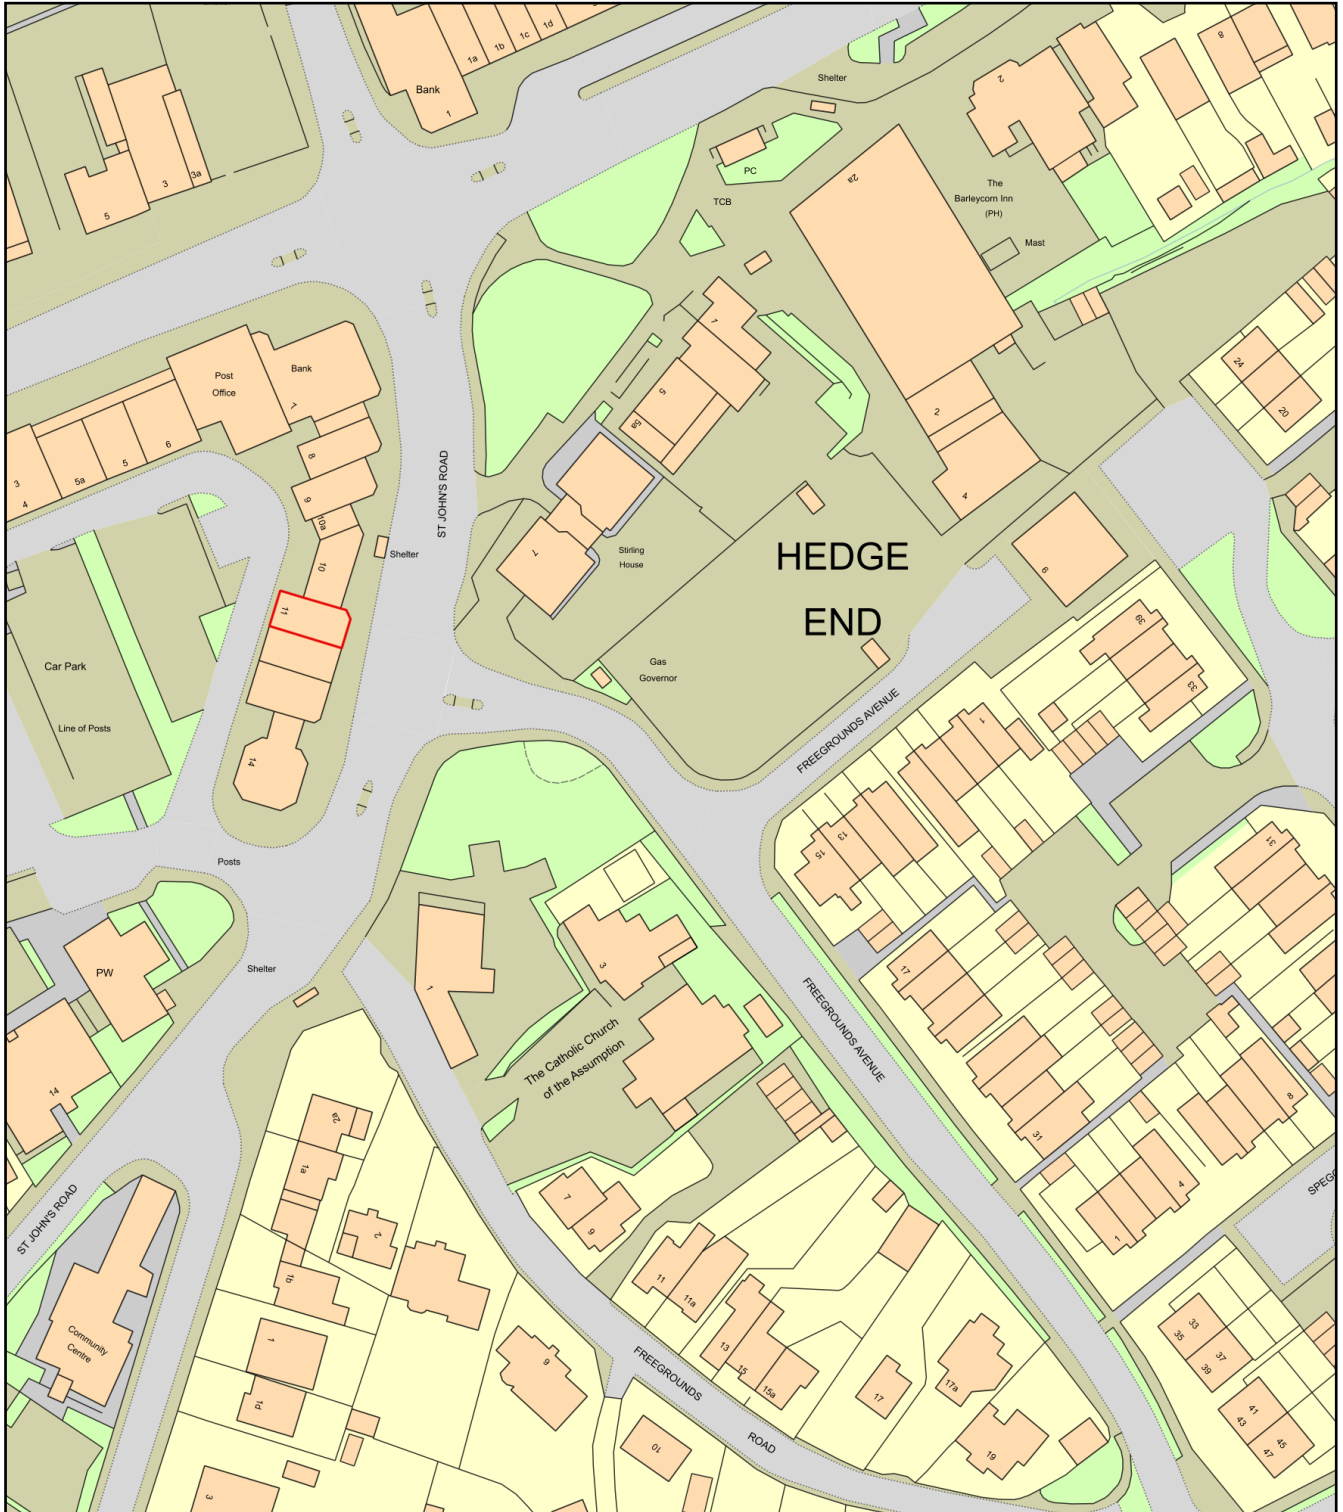

0 50
Metres

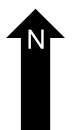

Plan Produced for: Mr Mark Powell

Date Produced: 01 Nov 2023

Plan Reference Number: TQRQM23305120115732

Scale: 1:1250 @ A4