


Proposed Left Elevation

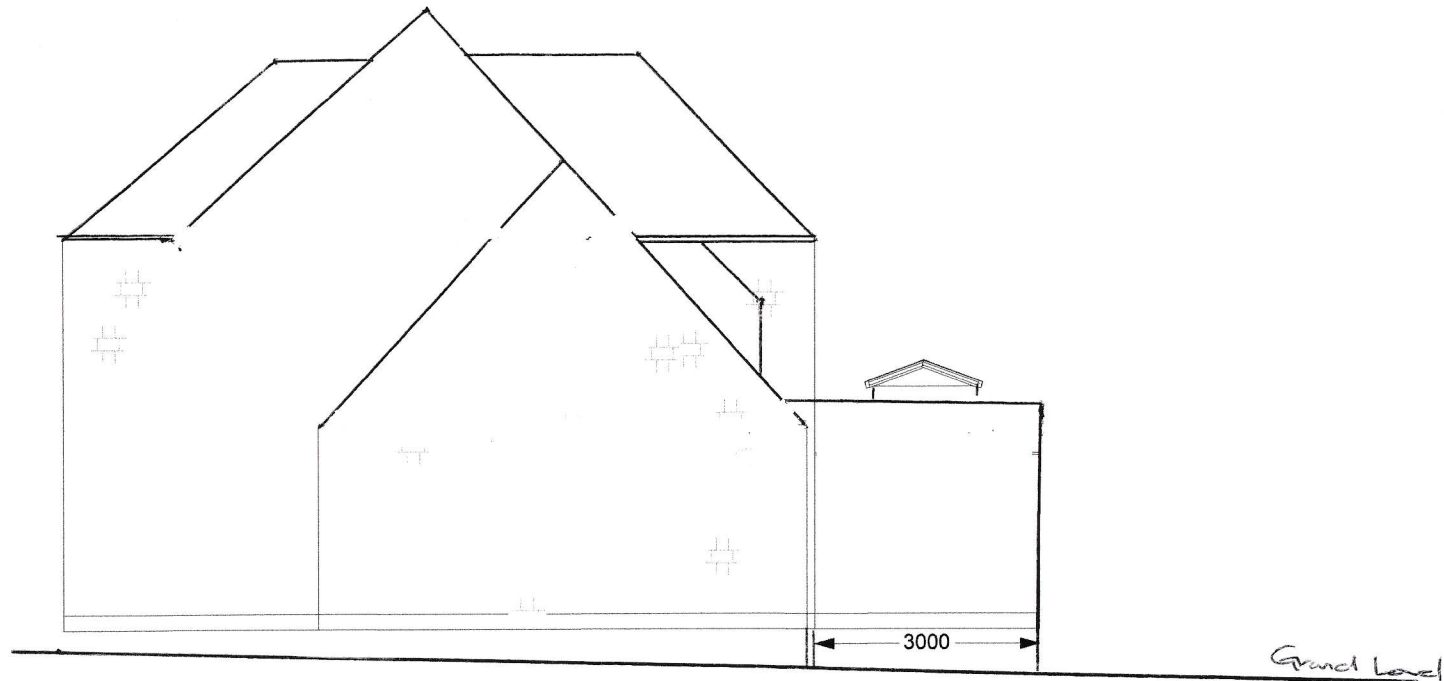

Proposed Site Address
5 CULVERY GARDENS
WEST END
SOUTHAMPTON
SO18 3ND

A4

Drawing Scale: 1:100



Crofton Home Improvements Centre

244-258 West Street

Fareham
PO16 0HS
Hants



Tel: 01329 665025
Fax: 01329 221104