


© STRINGENT COPYRIGHT

This drawing has been produced for:
Mr & Mrs T Kilby
and prepared for submission as part of any statutory
Applications. It is not intended for use by any other
person or for any other building project or purpose
without prior permission from Toldfield Architects Ltd.

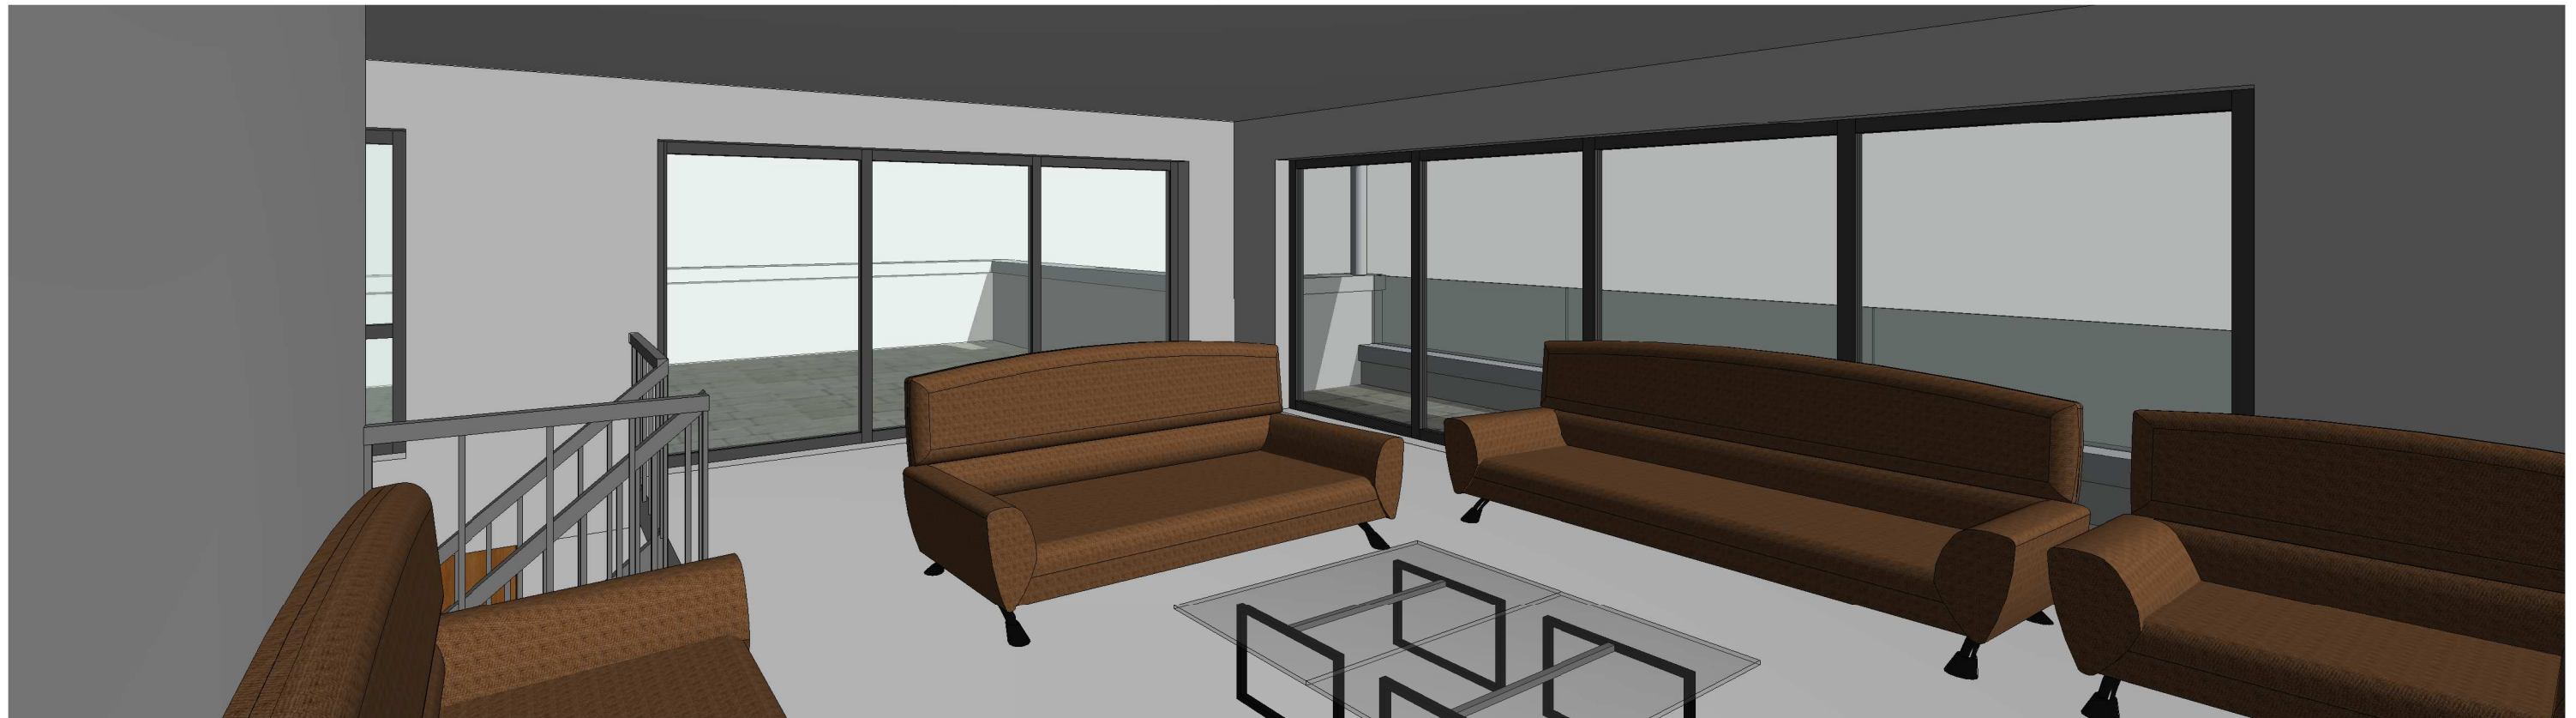

© Toldfield Architect Ltd,
5 Freemantle Business Centre,
152 Millbrook Road East,
Southampton.
SO15 1JR
Tel: 023 80 236165
Email: info@toldfieldarchitects.co.uk
adi@toldfieldarchitects.co.uk
kouros@toldfieldarchitects.co.uk
Webwww.toldfieldarchitects.co.uk

Project Name and Address:

No.20 Crowsport Estate, Hamble Le Rice, Hamble.
Southampton. SO31 4HG

Client:

Mr & Mrs T Kilby

Drawing Title:

External and Internal Perspective of Recessed Terrace Area

Project Ref: Origion: Zone: Level: Type: Role: Number: Rev:

221202 TA - - -V -A - P26 A

Status:

Householders Planning Application

TA Code: Project Stage: Sheet @ A1: Date:

221202 Planning 07/09/23

A	Reduced First Floor Mass and Garage Roof Height.	08/11/2023
Rev:		Dr:
		AP