


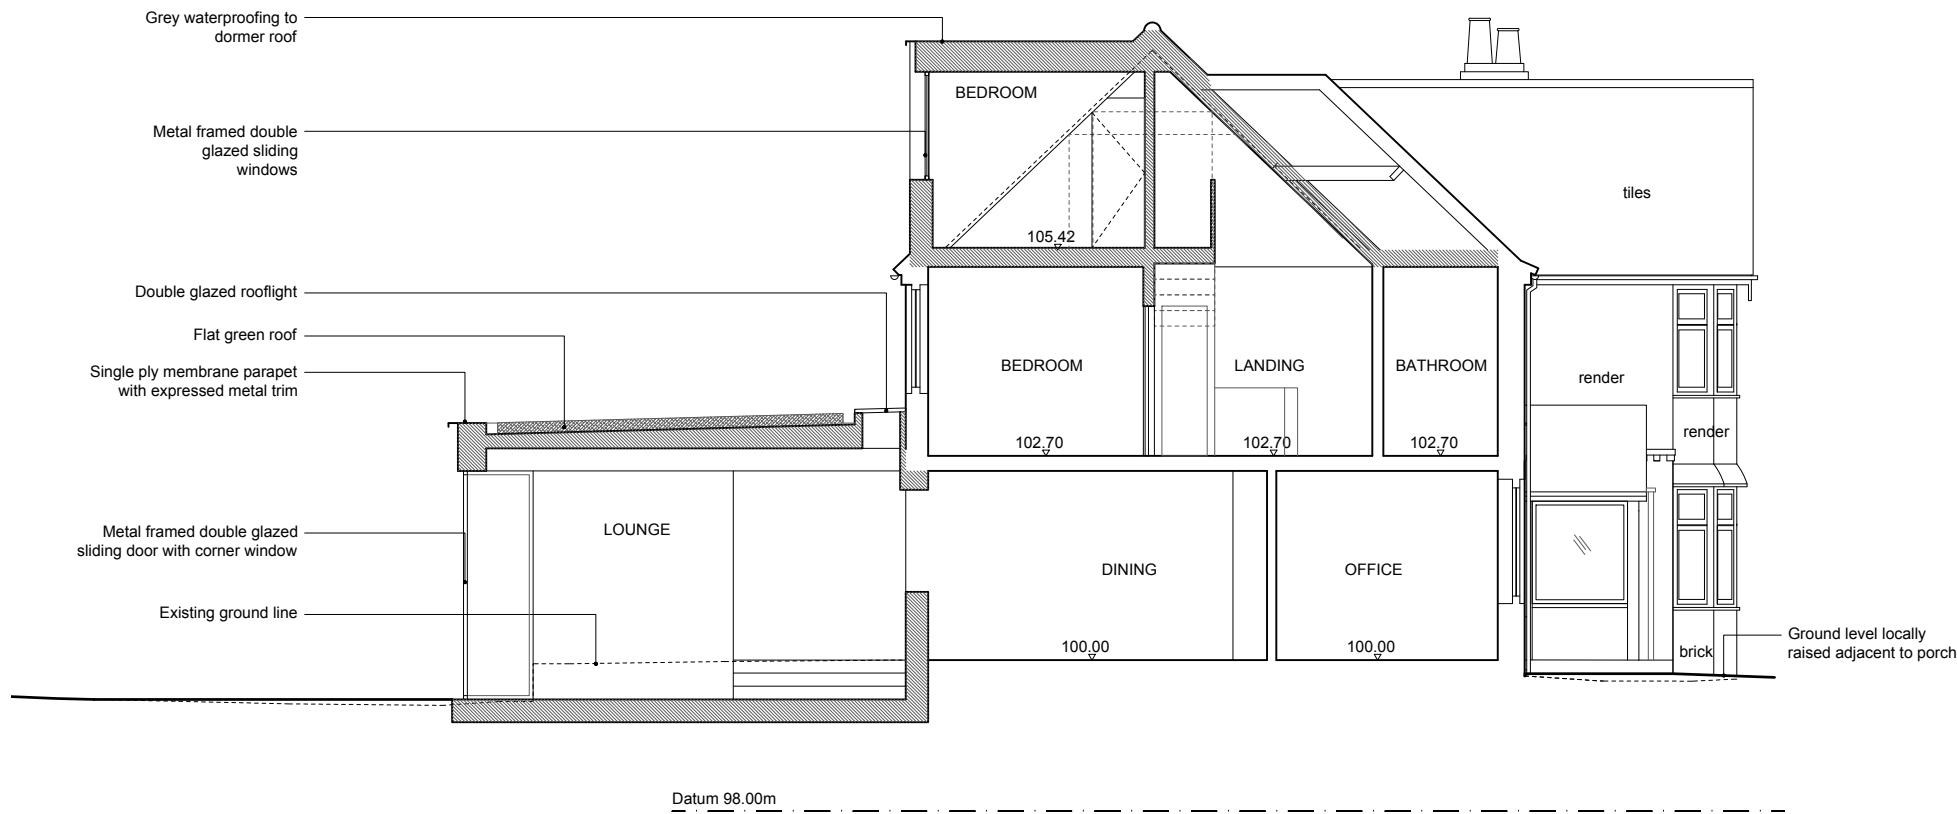

1 PROPOSED SECTION AA
Scale 1:100

Key
New construction

TYPE

This drawing is prepared solely for design and planning submission purposes. It is not intended or suitable for either Building Regulations or Construction purposes and should not be used for such.

0 0.5 1 2 3 4 5
Scale 1:100

Revision	Date	Description
-	16/11/23	ISSUED FOR PLANNING - NOT FOR CONSTRUCTION

Drawn	Checked
OR	SN

Project
73 Kingsway, SO53 1FH

Drawing Number
102.300

Rev.
-

Drawing Title
Proposed Section AA

Status
Planning

Scale
1:100@A3