


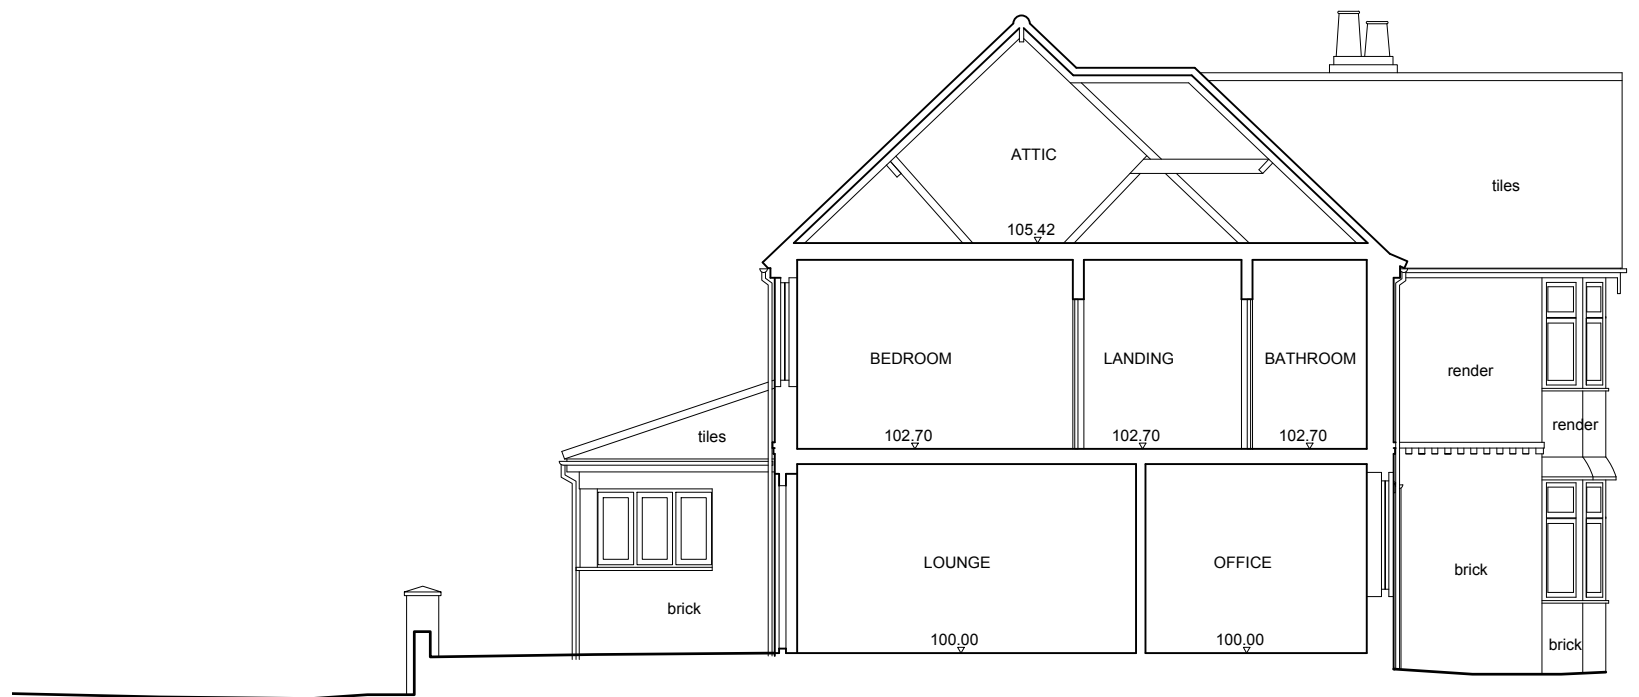

Datum 98.00m

1 EXISTING SECTION AA
Scale 1:100

TYPE

www.typestudio.co.uk

contact@typestudio.co.uk

This drawing is prepared solely for design and planning submission purposes. It is not intended or suitable for either Building Regulations or Construction purposes and should not be used for such.

0 0.5 1 2 3 4 5
Scale 1:100

Revision	Date	Description
-	16/11/23	ISSUED FOR PLANNING - NOT FOR CONSTRUCTION

Drawn	Checked
OR	SN

Project
73 Kingsway, SO53 1FH

Drawing Number
102.080

Rev.
-

Drawing Title
Existing Section AA

Status
Planning

Scale
1:100@A3