


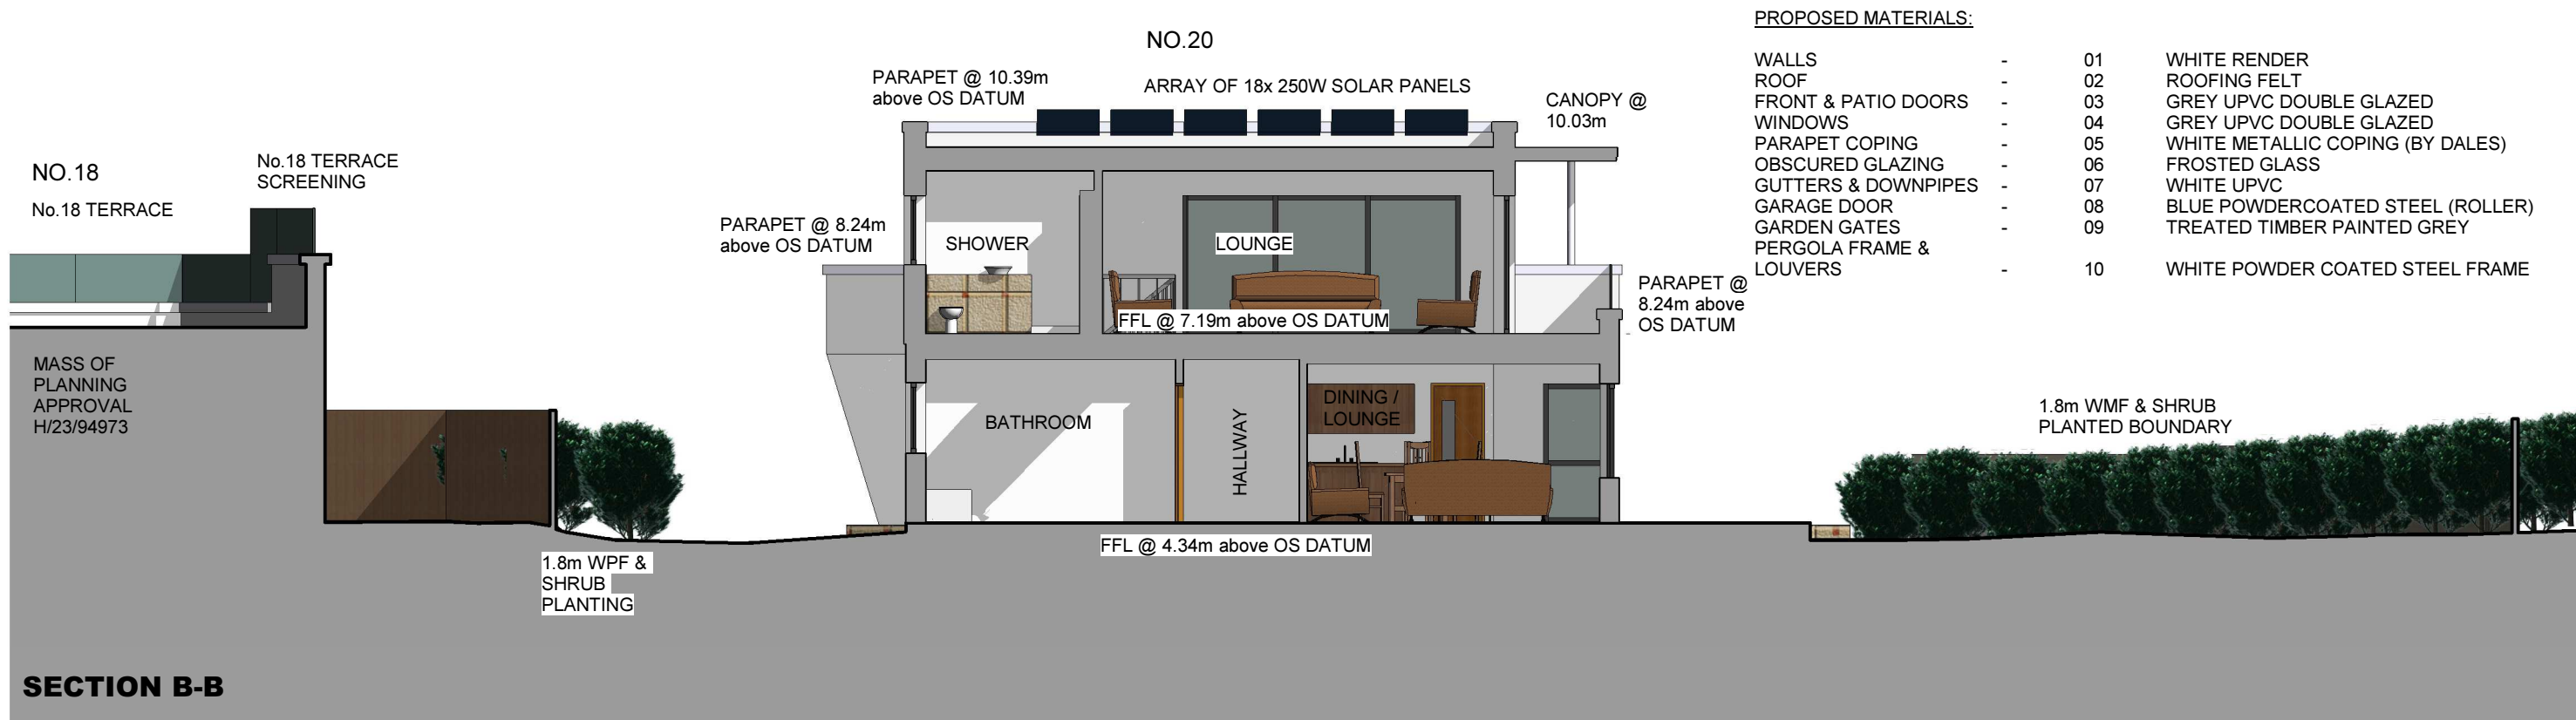

PROPOSED MATERIALS:			
WALLS	-	01	WHITE RENDER
ROOF	-	02	ROOFING FELT
FRONT & PATIO DOORS	-	03	GREY UPVC DOUBLE GLAZED
WINDOWS	-	04	GREY UPVC DOUBLE GLAZED
PARAPET COPING	-	05	WHITE METALLIC COPING (BY DALES)
OBSURED GLAZING	-	06	FROSTED GLASS
GUTTERS & DOWNPIPES	-	07	WHITE UPVC
GARAGE DOOR	-	08	BLUE POWDERCOATED STEEL (ROLLER)
GARDEN GATES	-	09	TREATED TIMBER PAINTED GREY
PERGOLA FRAME & LOUVERS	-	10	WHITE POWDER COATED STEEL FRAME

PROPOSED SECTIONS AA & BB

SCALE 1:100

 TOLDFIELD ARCHITECTS	Project Name and Address:		Project Ref:				Origion:	Zone:	Level:	Type:	Role:	Number:	Rev:				
	No.20 Crowsport Estate, Hamble Le Rice, Hamble. Southampton. SO31 4HG		221202				TA	-	-	-S	-A	-	P20	B			
	Client:		Status:														
	Mr & Mrs T Kilby		Householders Planning Application												B	Revised Canopy Post Detail, per Conservation Com.	16/11/2023
															A	Reduced First Floor Mass and Garage Roof Height.	08/11/2023
© Toldfield Architect Ltd, 5 Freemantle Business Centre, 152 Millbrook Road East, Southampton. SO15 1JR		Tel: 023 80 236165 Email: info@toldfieldarchitects.co.uk adi@toldfieldarchitects.co.uk kouros@toldfieldarchitects.co.uk Webwww.toldfieldarchitects.co.uk		Drawing Title:		TA Code:		Project Stage:		Sheet @ A1:		Date:		Rev:			
				Proposed Sections AA and BB		221202		Planning		1 : 100		07/09/23				Dr:	
																AP	