


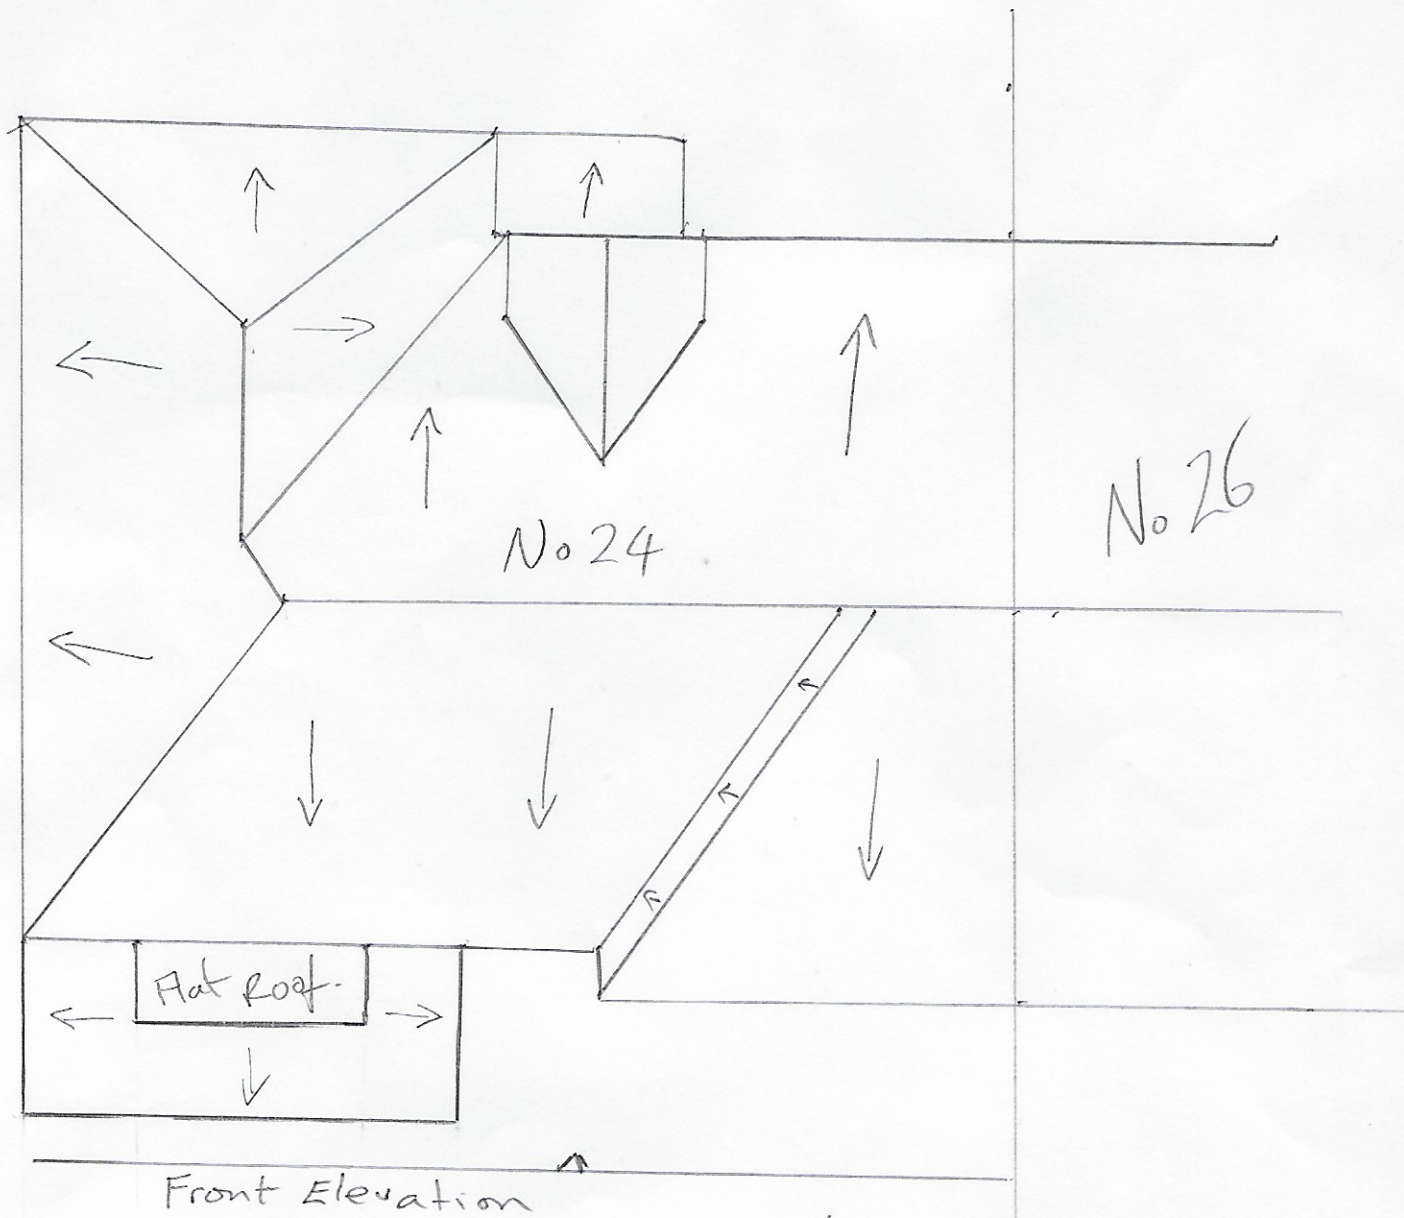

Scale 1:100

Existing Roof
Plan

0 1m 2m 3m 4m 5m.

