




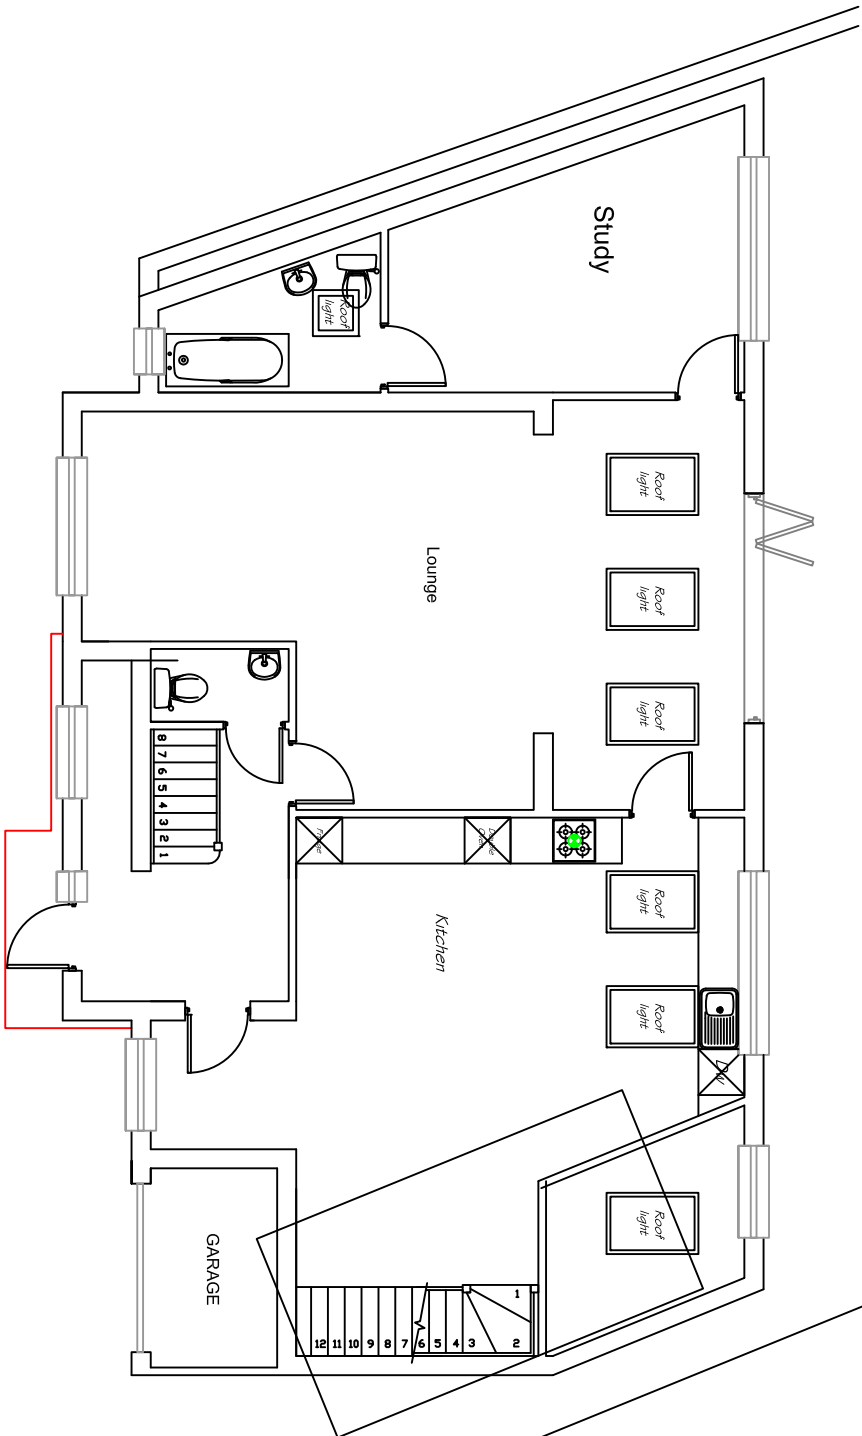


PROPOSED
GROUND
FLOOR

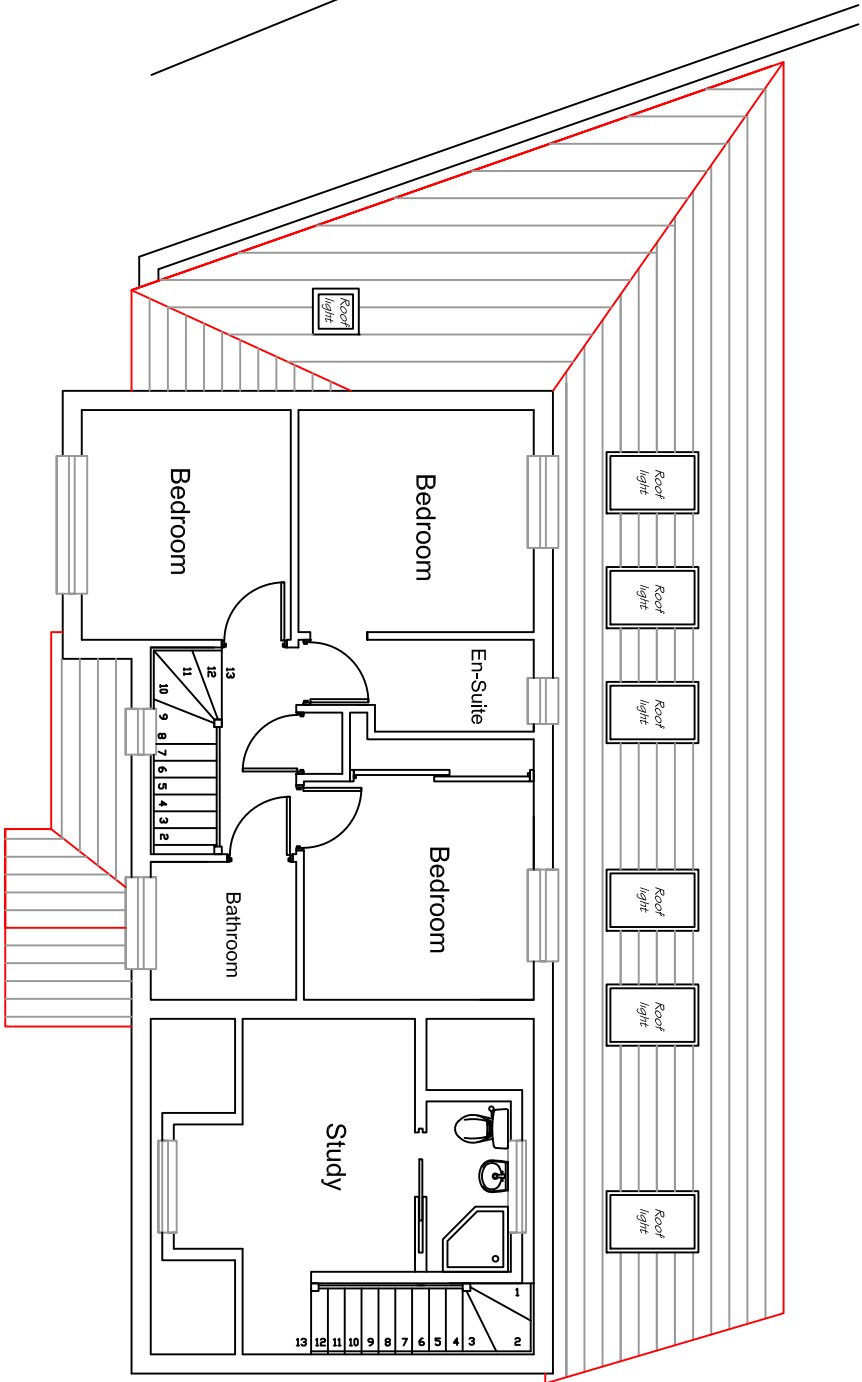

PROPOSED
FIRST
FLOOR

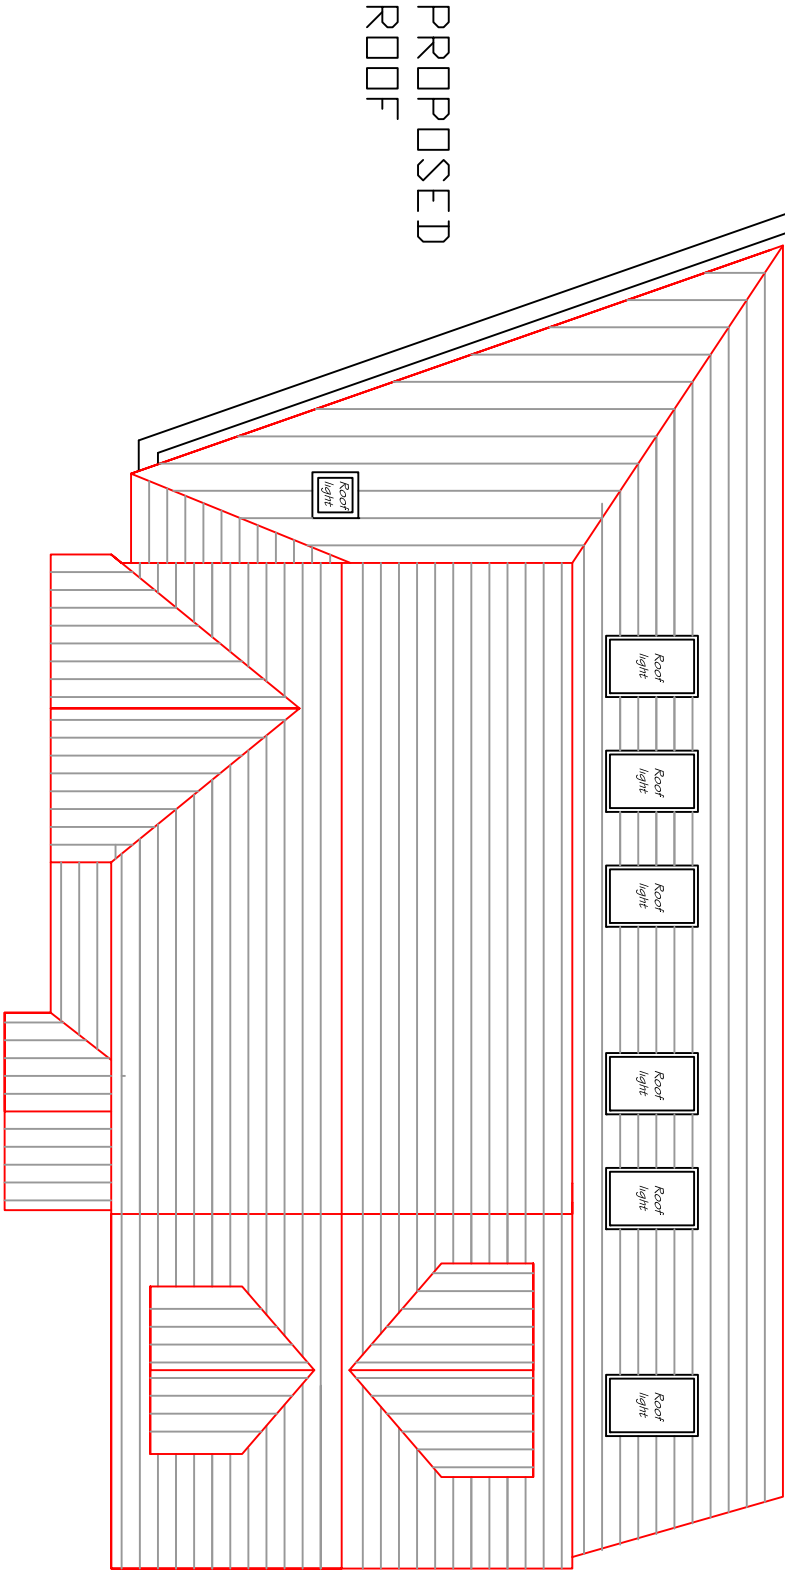

PROPOSED
ROOF

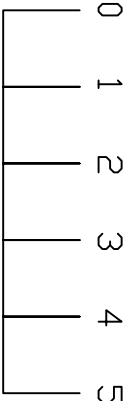

All dimensions & detail shown on this drawing to be checked on site by the contractor before fabrication & erection. If any dimensions with proper materials which are acceptable for the circumstances in building Regulations, British & EU Standards, and Standards of applicable and manufacturer's recommendations.

These drawings to be used in conjunction with the approved Building Notice for the project described at above & product information.

Project 64 GOODLANDS VALE,
Name/Address HEDGE END,
SD30 4SN

Clients name TONY

Drawing Title PROPOSED LAYOUTS A

Drawing Scale	Drawing No	Date
1:100	009E	9/3/2023