

Scale 1:200


0m 5m 10m 20m



*INTEGRATED BIRD BOX SCHEDULE	
PLOT NO.	BOX TYPE
1	IBSTOCK ECO-HABITAT FOR SWIFTS
2	IBSTOCK ECO-HABITAT FOR SWIFTS
3	IBSTOCK ECO-HABITAT FOR SWIFTS
4	WOODSTONE BUILD IN OPEN NEST BOX
5	SCHWEGEL BRICK NEST BOX
6	WOODSTONE BUILD-IN OPEN NEST BOX
7	SCHWEGEL BRICK NEST BOX
8	WOODSTONE BUILD-IN OPEN NEST BOX

BADGERS TO BE SAFEGUARDED IN ACCORDANCE WITH NATURAL ENGLAND LICENCE IF REQUIRED. REFER TO ASPECT ECOLOGY FOR FULL INFO

PROPOSED EXTENTION

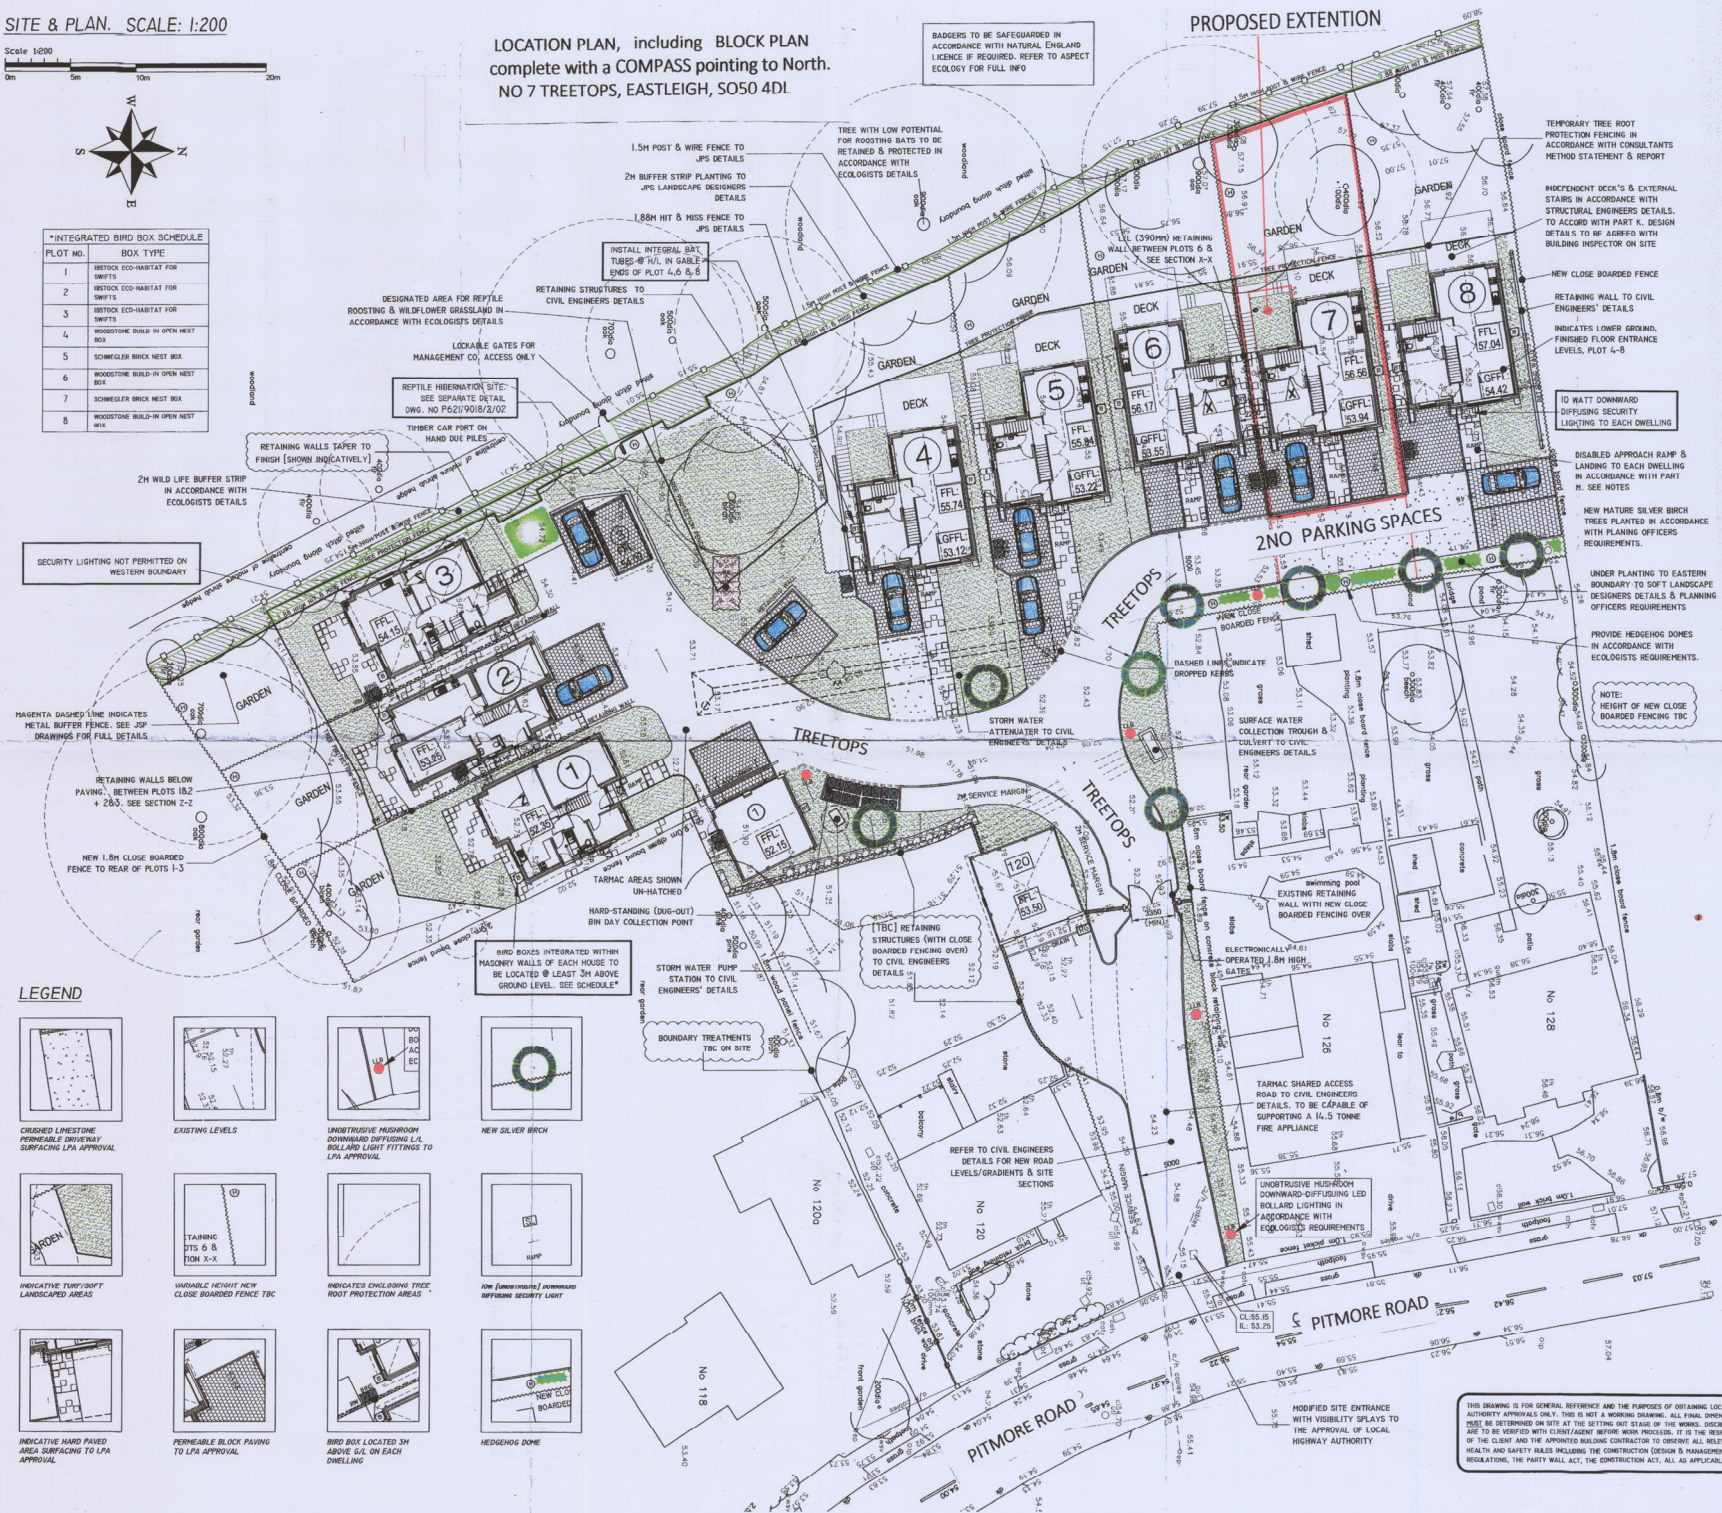

THIS DRAWING IS FOR GENERAL REFERENCE AND THE PURPOSES OF OBTAINING LOCAL AUTHORITY APPROVALS ONLY. THIS IS NOT A WORKING DRAWING. ALL FINAL DIMENSIONS MUST BE DETERMINED ON SITE AT THE SETTING OUT STAGE OF THE WORKS. DISCREPANCIES ARE TO BE VERIFIED WITH CLIENT/AGENT BEFORE WORK PROCEEDS. IT IS THE RESPONSIBILITY OF THE CLIENT AND THE APPOINTED BUILDING CONTRACTOR TO OBSERVE ALL RELEVANT HEALTH AND SAFETY RULES INCLUDING THE CONSTRUCTION (DESIGN & MANAGEMENT) REGULATIONS, THE PARTY WALL ACT, THE CONSTRUCTION ACT, ALL AS APPLICABLE