



roof tiles to match existing

facing bricks to match existing

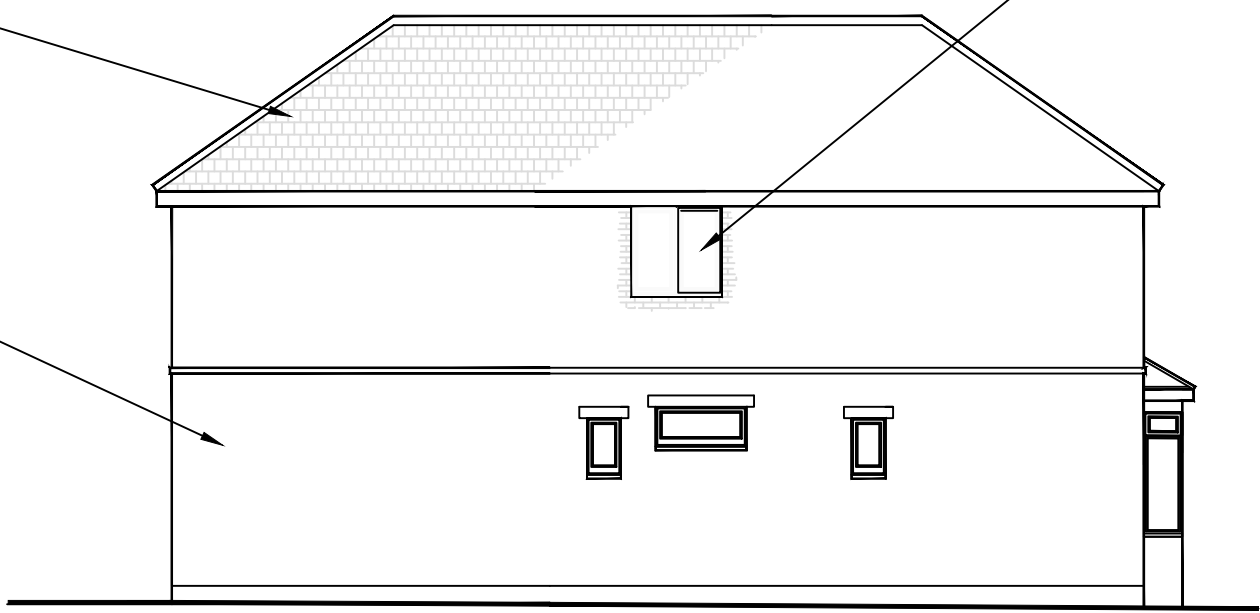

PROPOSED SIDE ELEVATION 1:100


new window to have obscure glazing

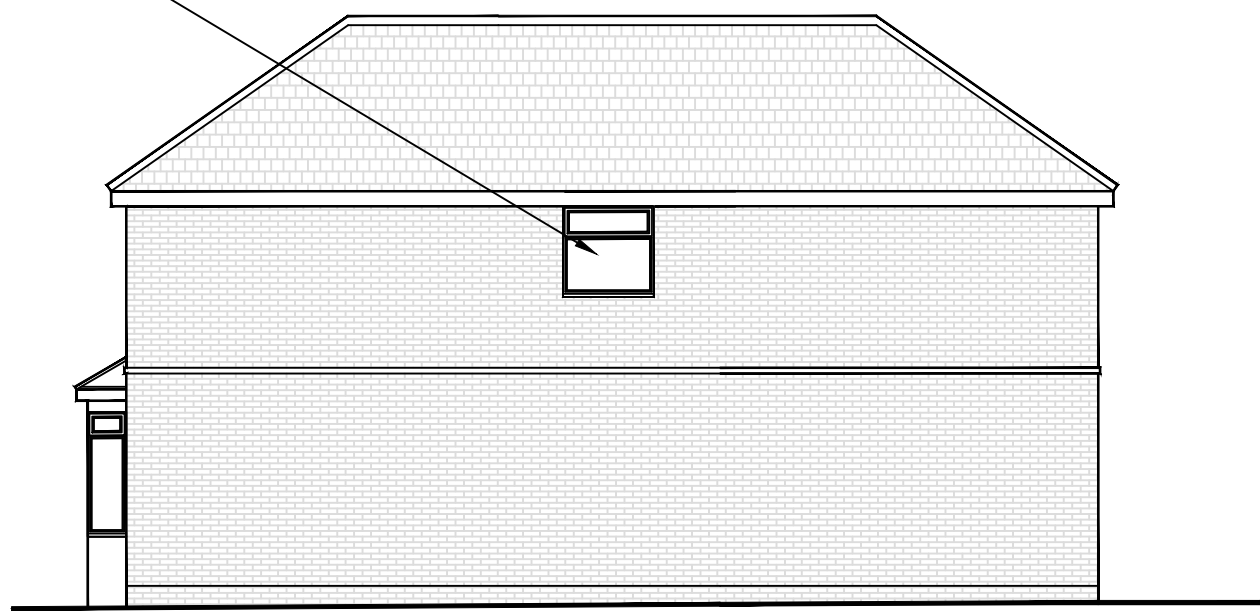

PROPOSED SIDE ELEVATION 1:100





PROPOSED FRONT ELEVATION 1:100

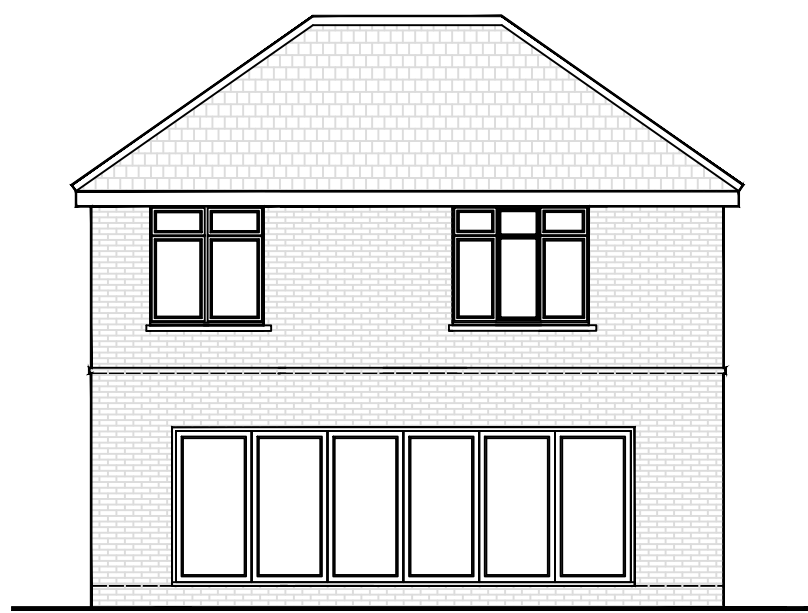

PROPOSED REAR ELEVATION 1:100


Scale bar 1:100

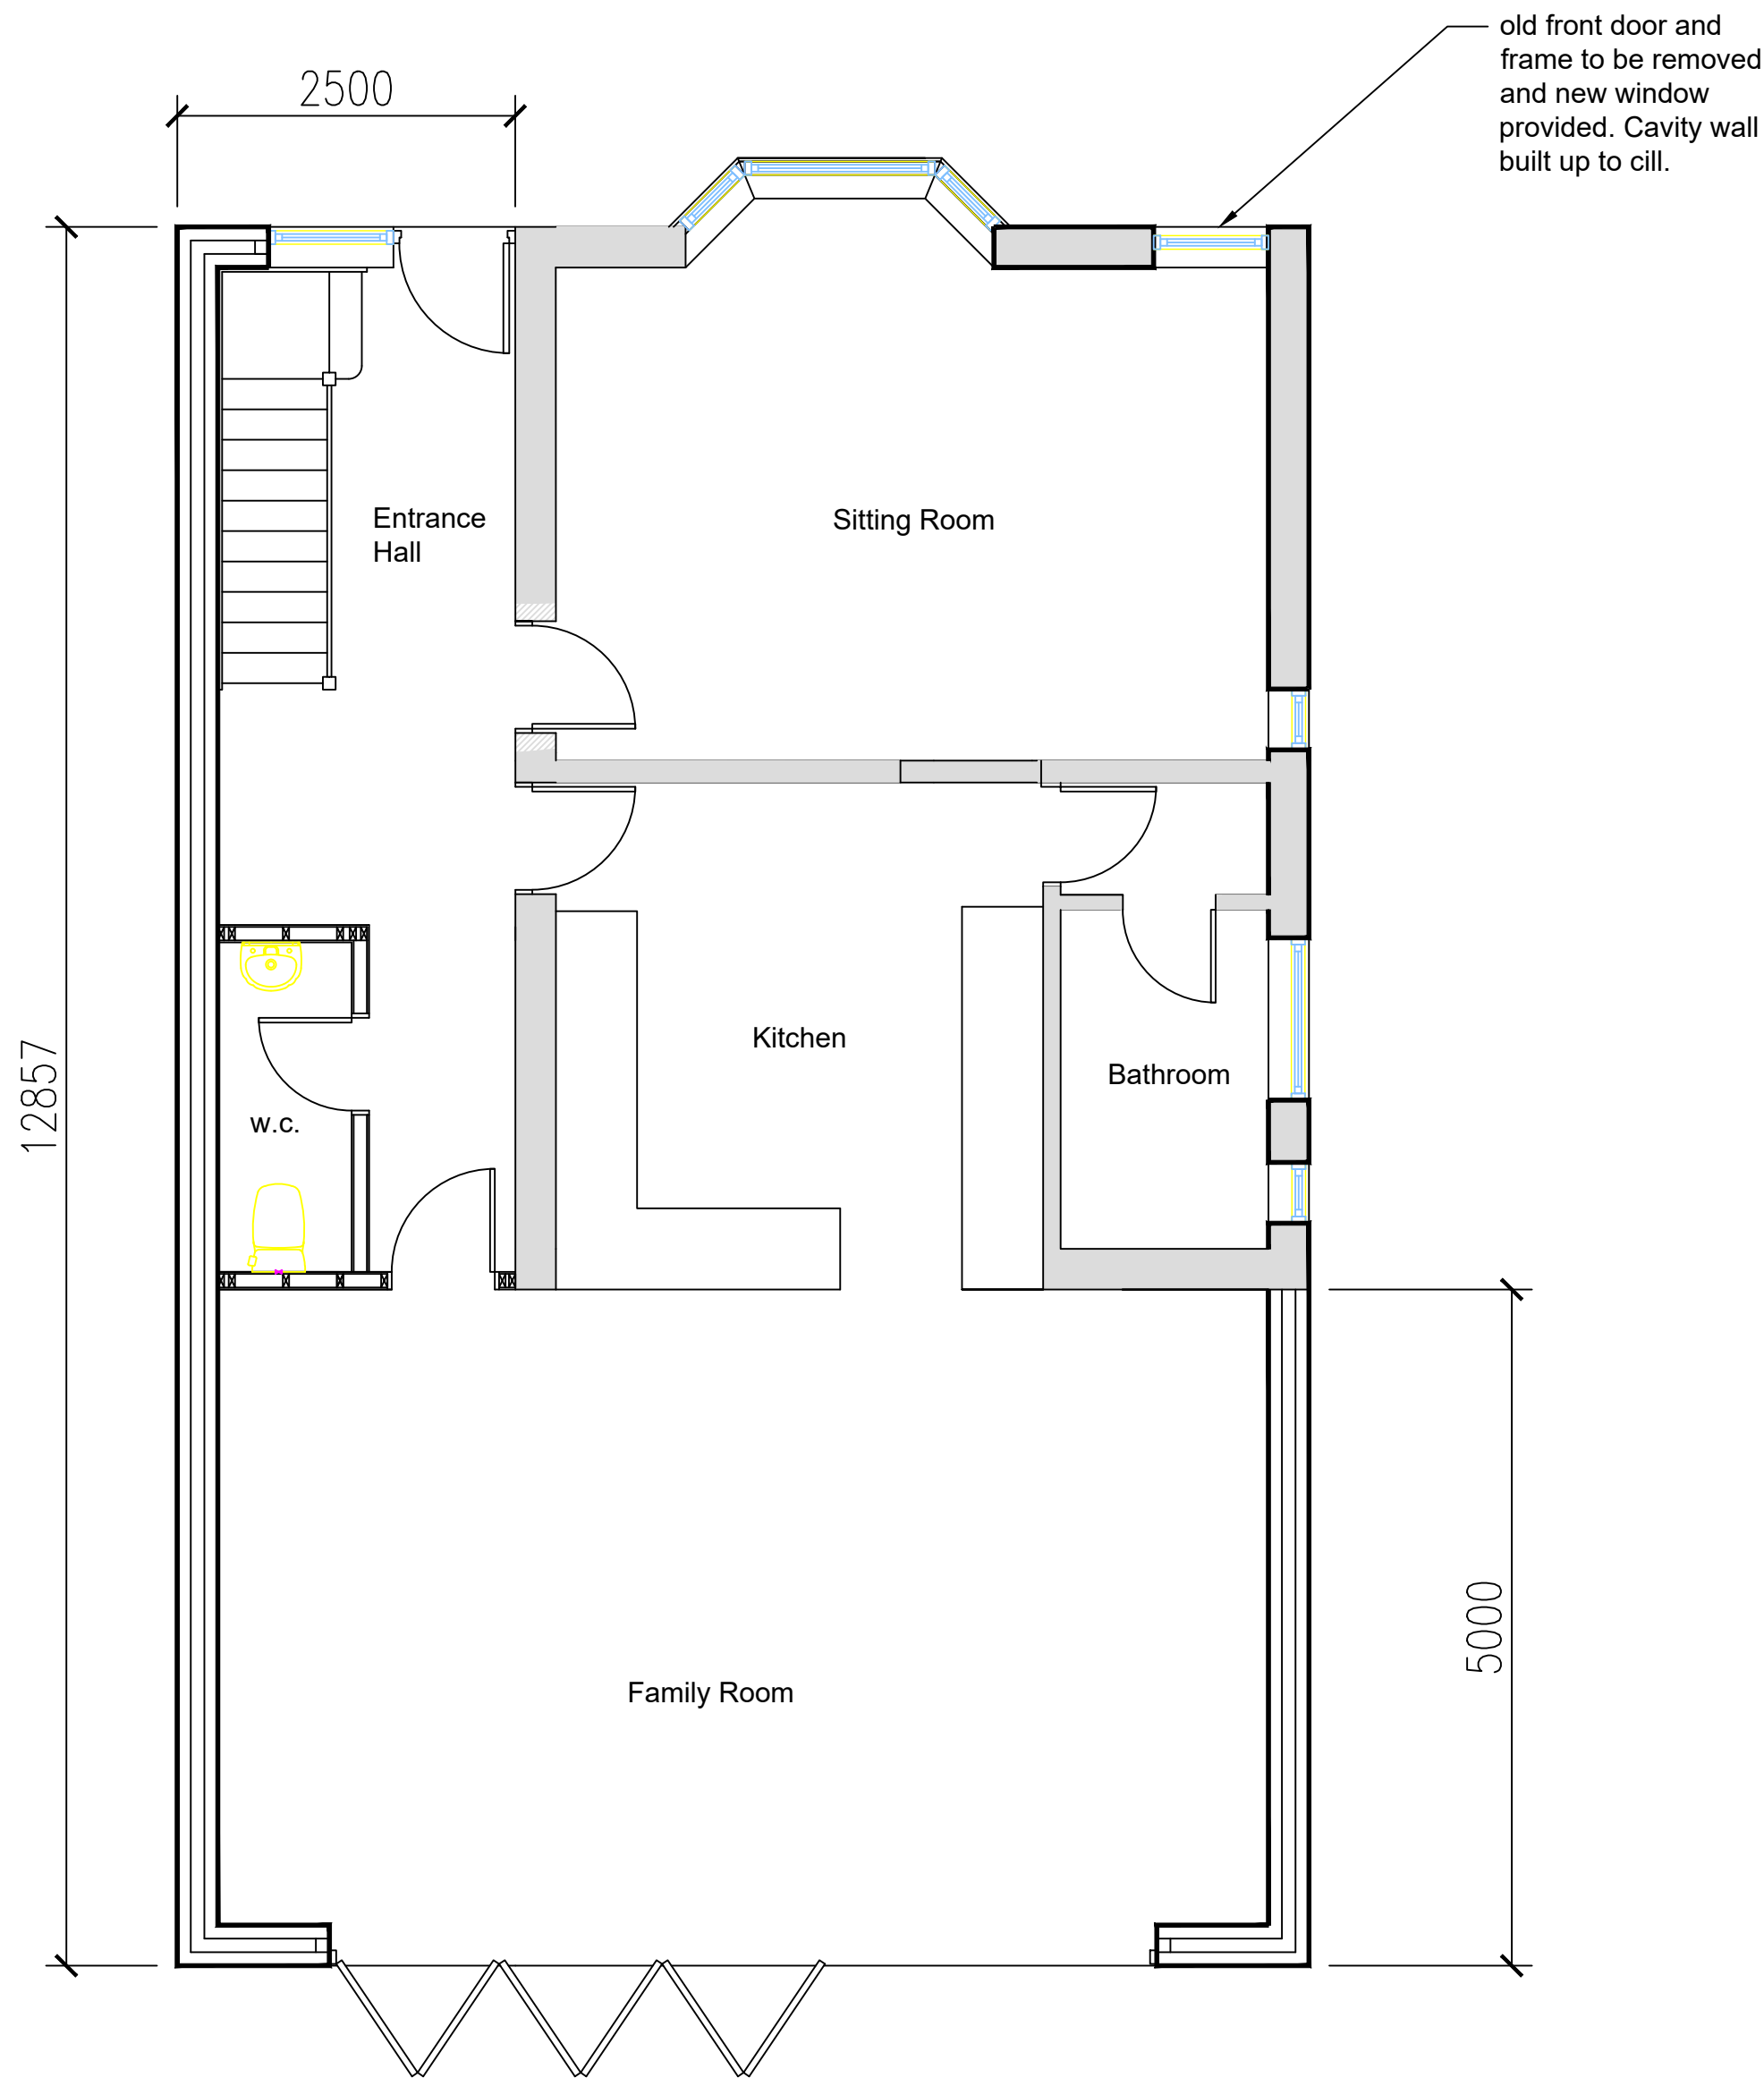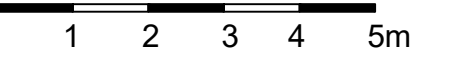

PROPOSED GROUND FLOOR PLAN 1:50


old front door and frame to be removed and new window provided. Cavity wall built up to cill.

high level window

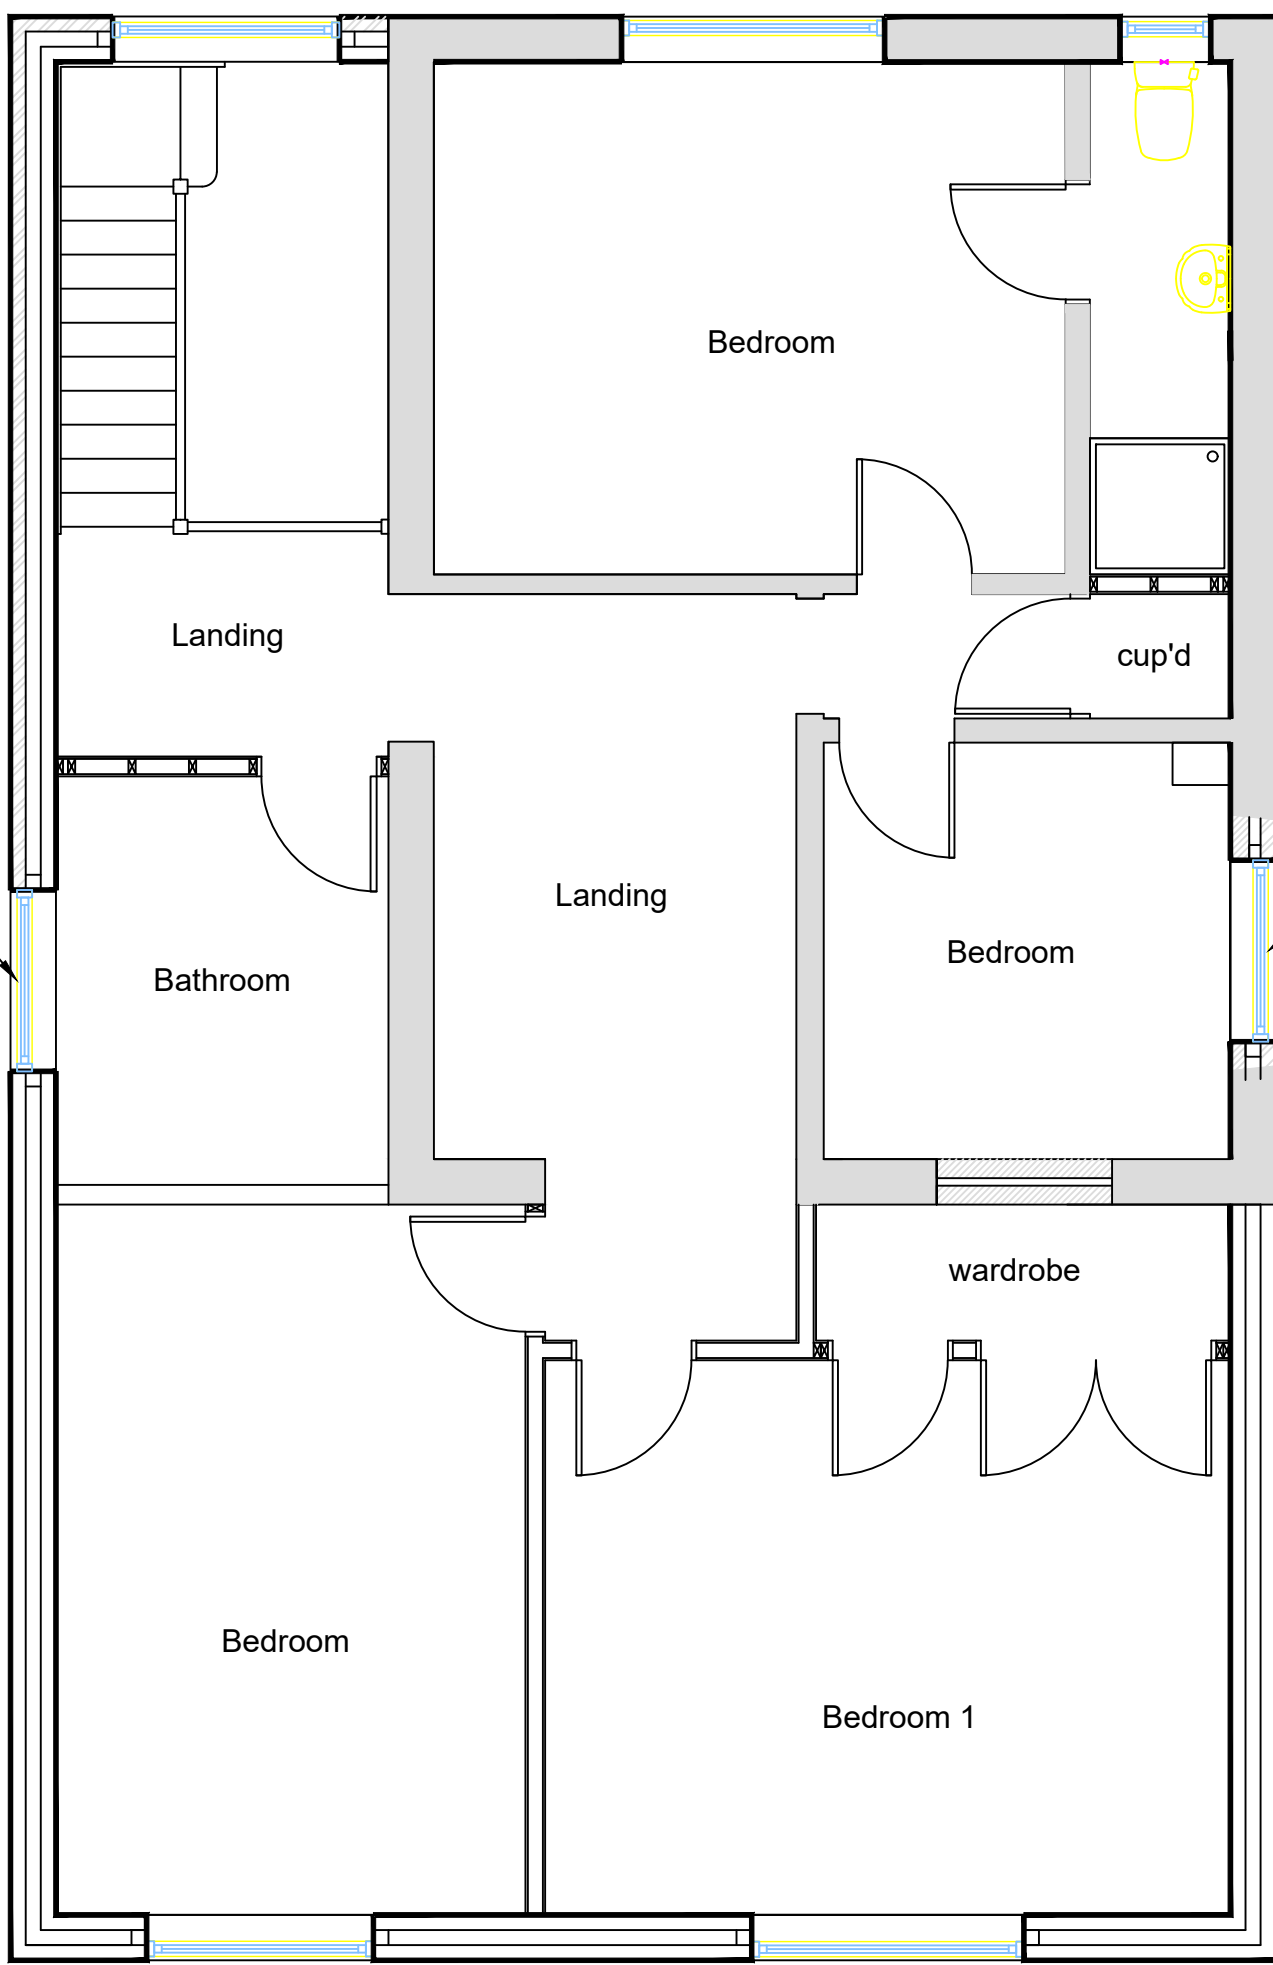

PROPOSED FIRST FLOOR PLAN 1:50

new window to have obscure glazing

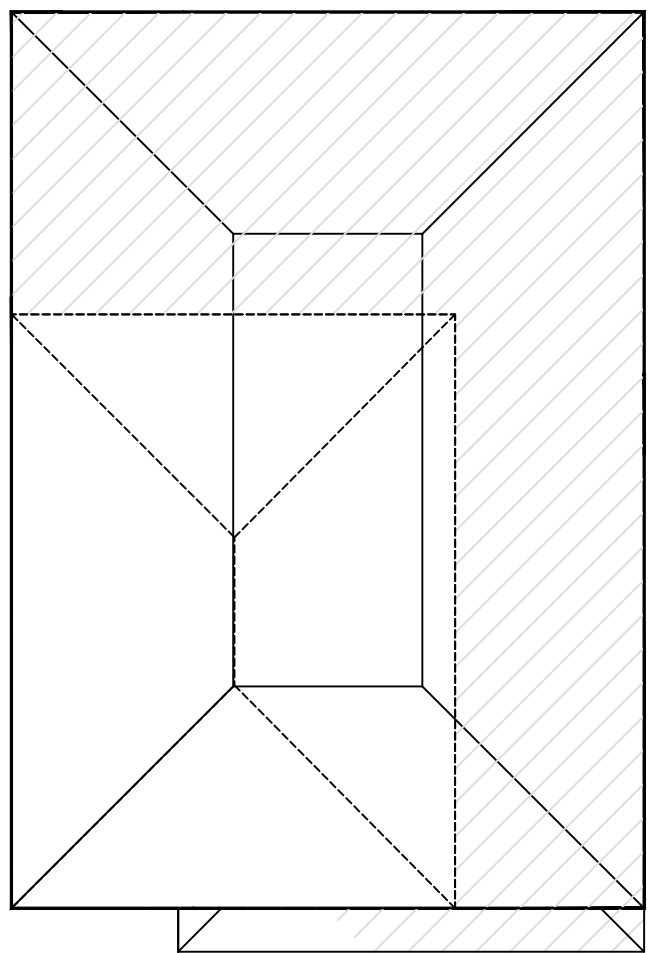

PROPOSED ROOF PLAN 1:100

Scale Bar 1:50



PROPOSED OUTBUILDING

at

1 Oak Hill Terrace
Bursledon
Southampton
SO31 8AS

Client

Mr R Haines

PROPOSED FLOOR PLANS AND ELEVATIONS

Rev C 20/11/2023

BUILDING PLANS & ESTIMATING

9 The Close
Holbury
Southampton
Hampshire
SO45 2PG

Email abbott.bob@sky.com
Tel 07795 692060