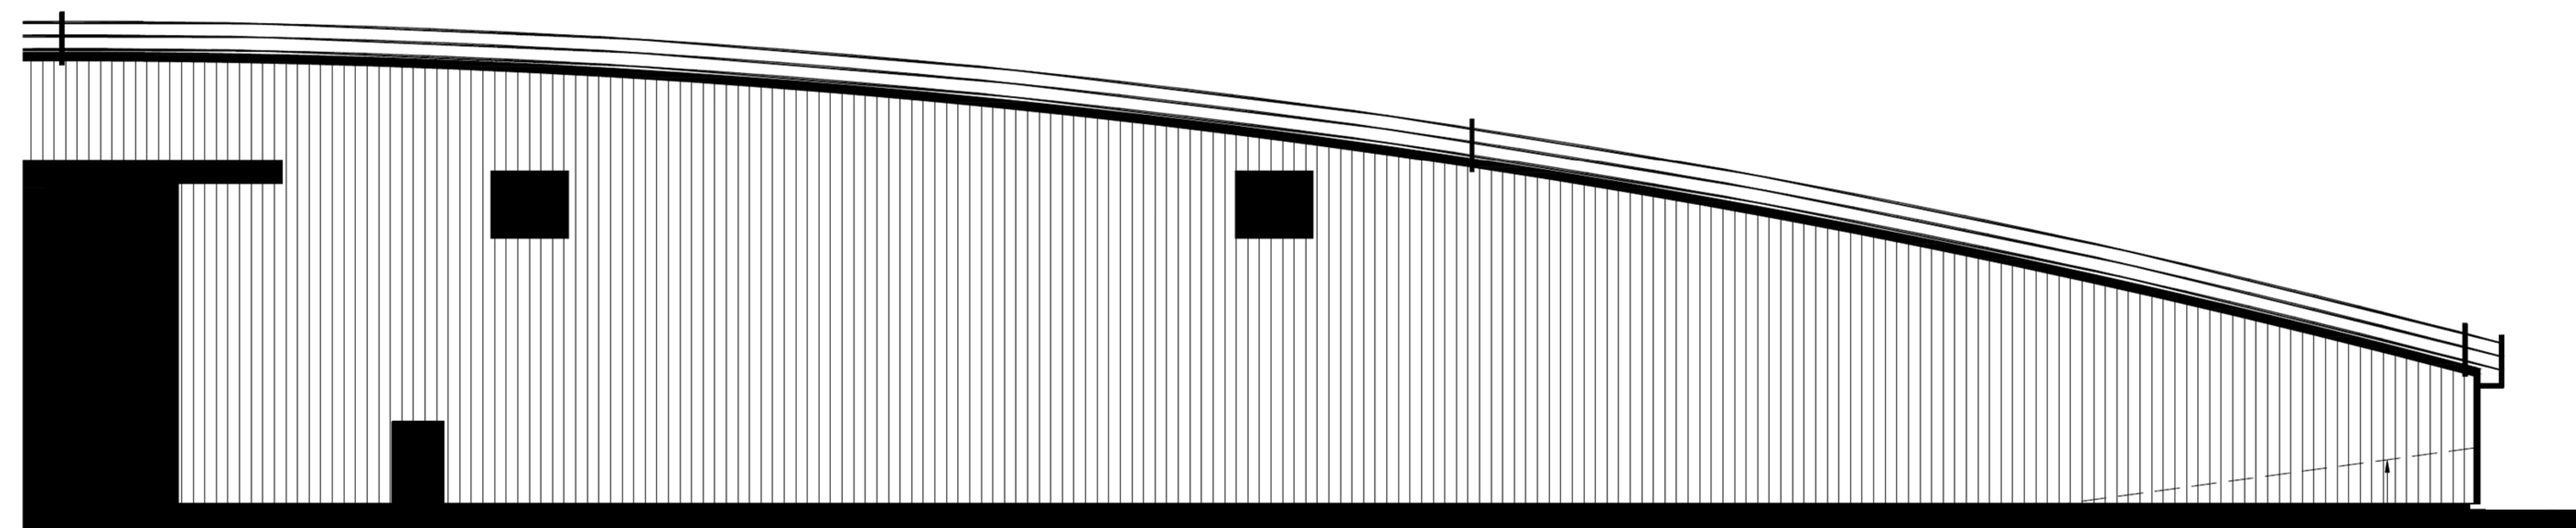
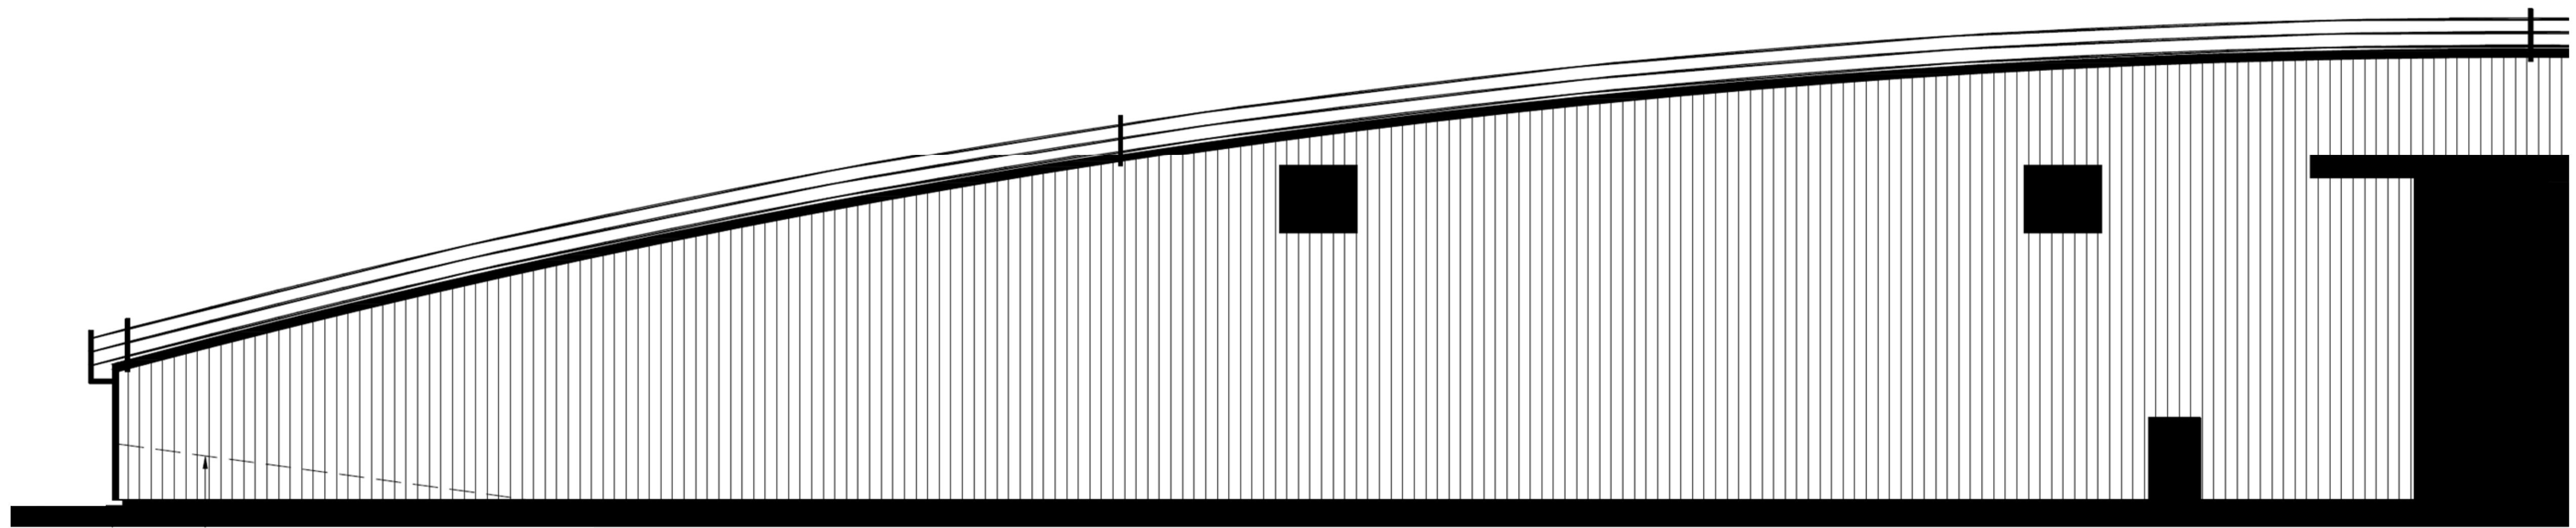


Scale:
1:100 @ A1

Date:
15/11/2023

Drawn by:
RO'C

Client:	Portsmouth Water
Project:	Proposed 4.1MWp Solar Farm on High Wood Reservoir
Title:	Solar/Roof elevations - Existing
Ref No:	I3/23-007-005 REV A