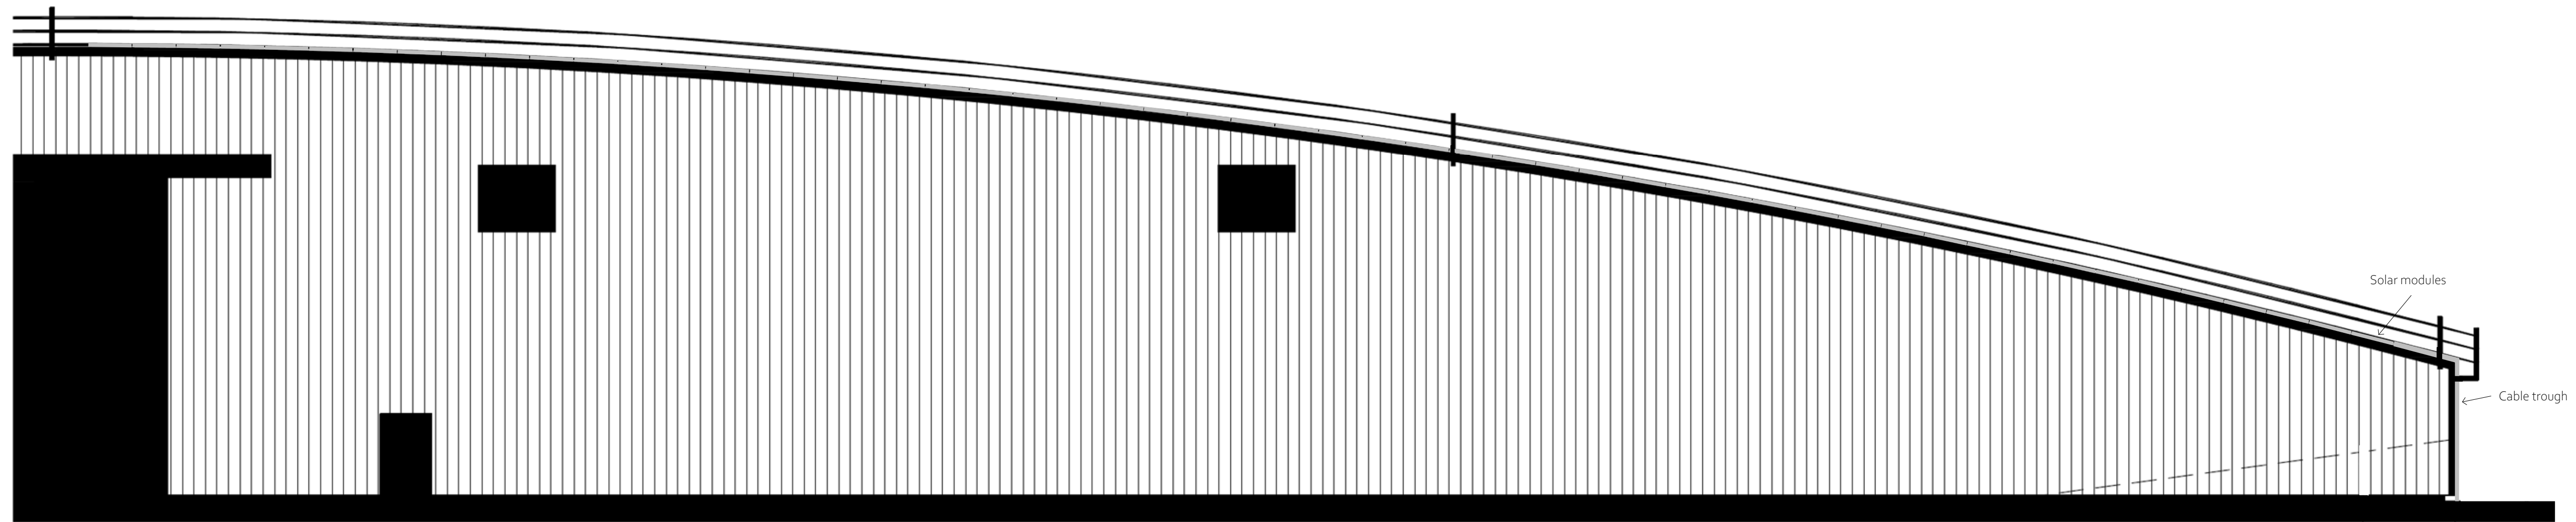
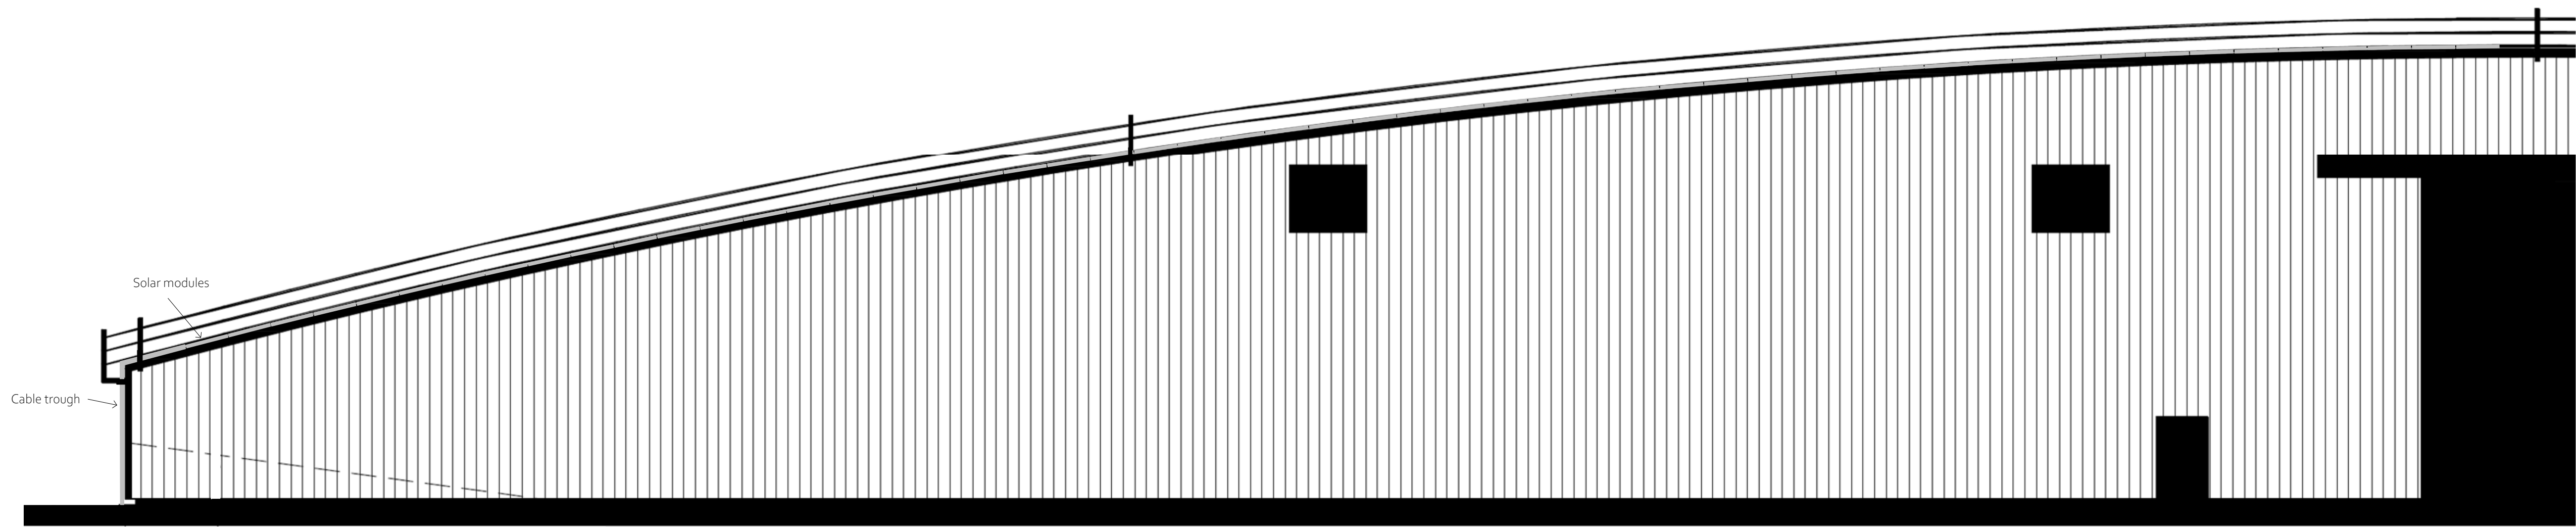


 Scale: 1:100 @ A1 Date: 15/11/2023 Drawn by: RO'C	Client: Portsmouth Water Project: Proposed 4.1MWp Solar Farm on High Wood Reservoir Title: Solar/Roof elevations - Proposed Ref No: I3/23-007-002 REV B
---	--